
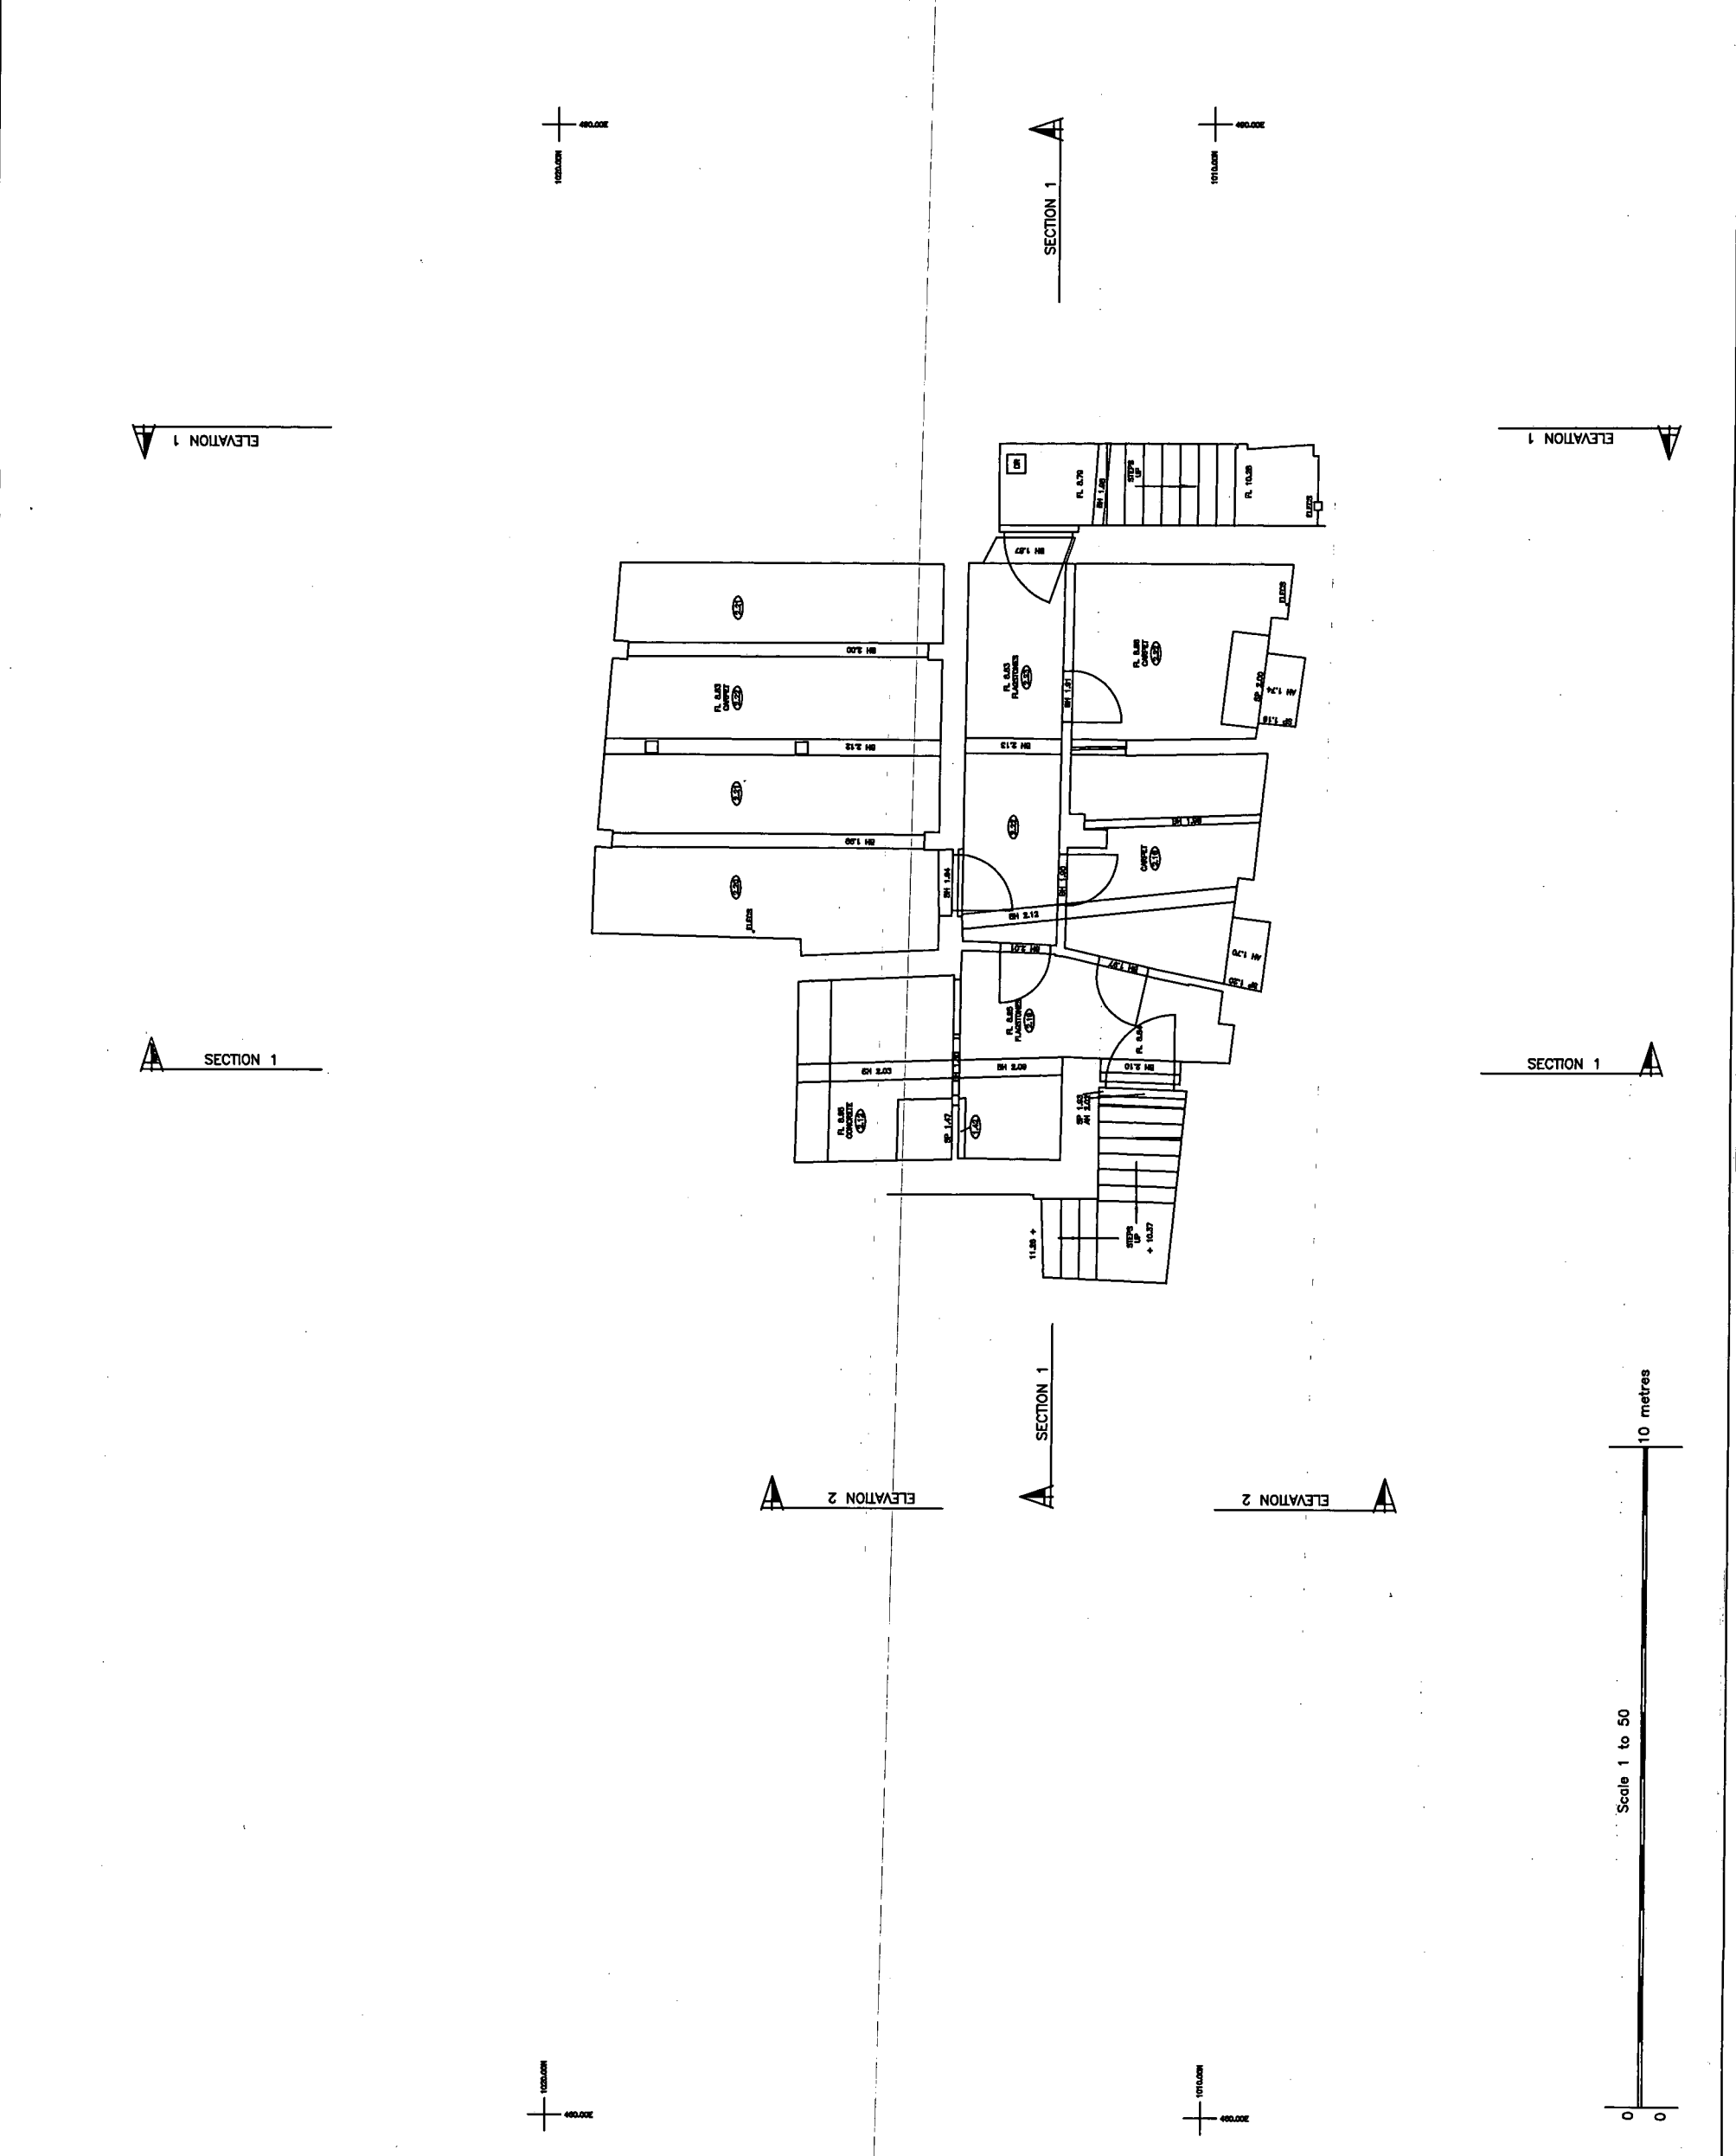


- ABBREVIATIONS (WHERE APPLICABLE)
- AN ARCH HEIGHT
 - BGP BREAK GLASS POINT
 - BNH BURN HEIGHT
 - CH CHIMNEY HEIGHT
 - CHL TO HEAD HEIGHT
 - C/S CUPBOARD
 - CSU CEILING SLOPING UP
 - DH DUCT HEIGHT
 - DP DRAIN PIPE
 - FP FIRE PLACE
 - G GULLY
 - HB HAND BACIN
 - L LIGHT
 - LI LIGHT
 - O/H OVERHEAD
 - OS OUTLET
 - RSU ROLL UP STEEL JOIST
 - RWP RAIN WATER PIPE
 - S SINK
 - SP SPRINKLER HEIGHT
 - T & B TOP AND BOTTOM HEIGHTS
 - UL UNABLE TO LIFT
 - VP VENT PIPE
 - WC WATER CLOSET
 - W WASTER
 - FLOOR TO CEILING HEIGHT
 - FALSE CEILING

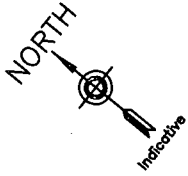

REV	DATE	DESCRIPTION	BY
REVISIONS			
e-mail: mail@harrisurveys.co.uk			
CHEQUERS WINCHESTER ROAD WALTHAM CHASE SOUTHAMPTON HAMPSHIRE SO8 2LG TEL: 01489 894384 FAX: 01489 894384			
HARRIS SURVEYS LTD			
Project Title: 61 High Street Arundel West Sussex			
Drawing Title: Basement Plan			
Client: Neil Holland Architects			
Dwg.No: 08048_B_F		Scale: 1:50@A1 1:100@A3	
Drawn: TC		Date: 06/05/08	
Level Note All levels based on Ordnance Survey Datum.			