


Scale 1 to 50

10 metres

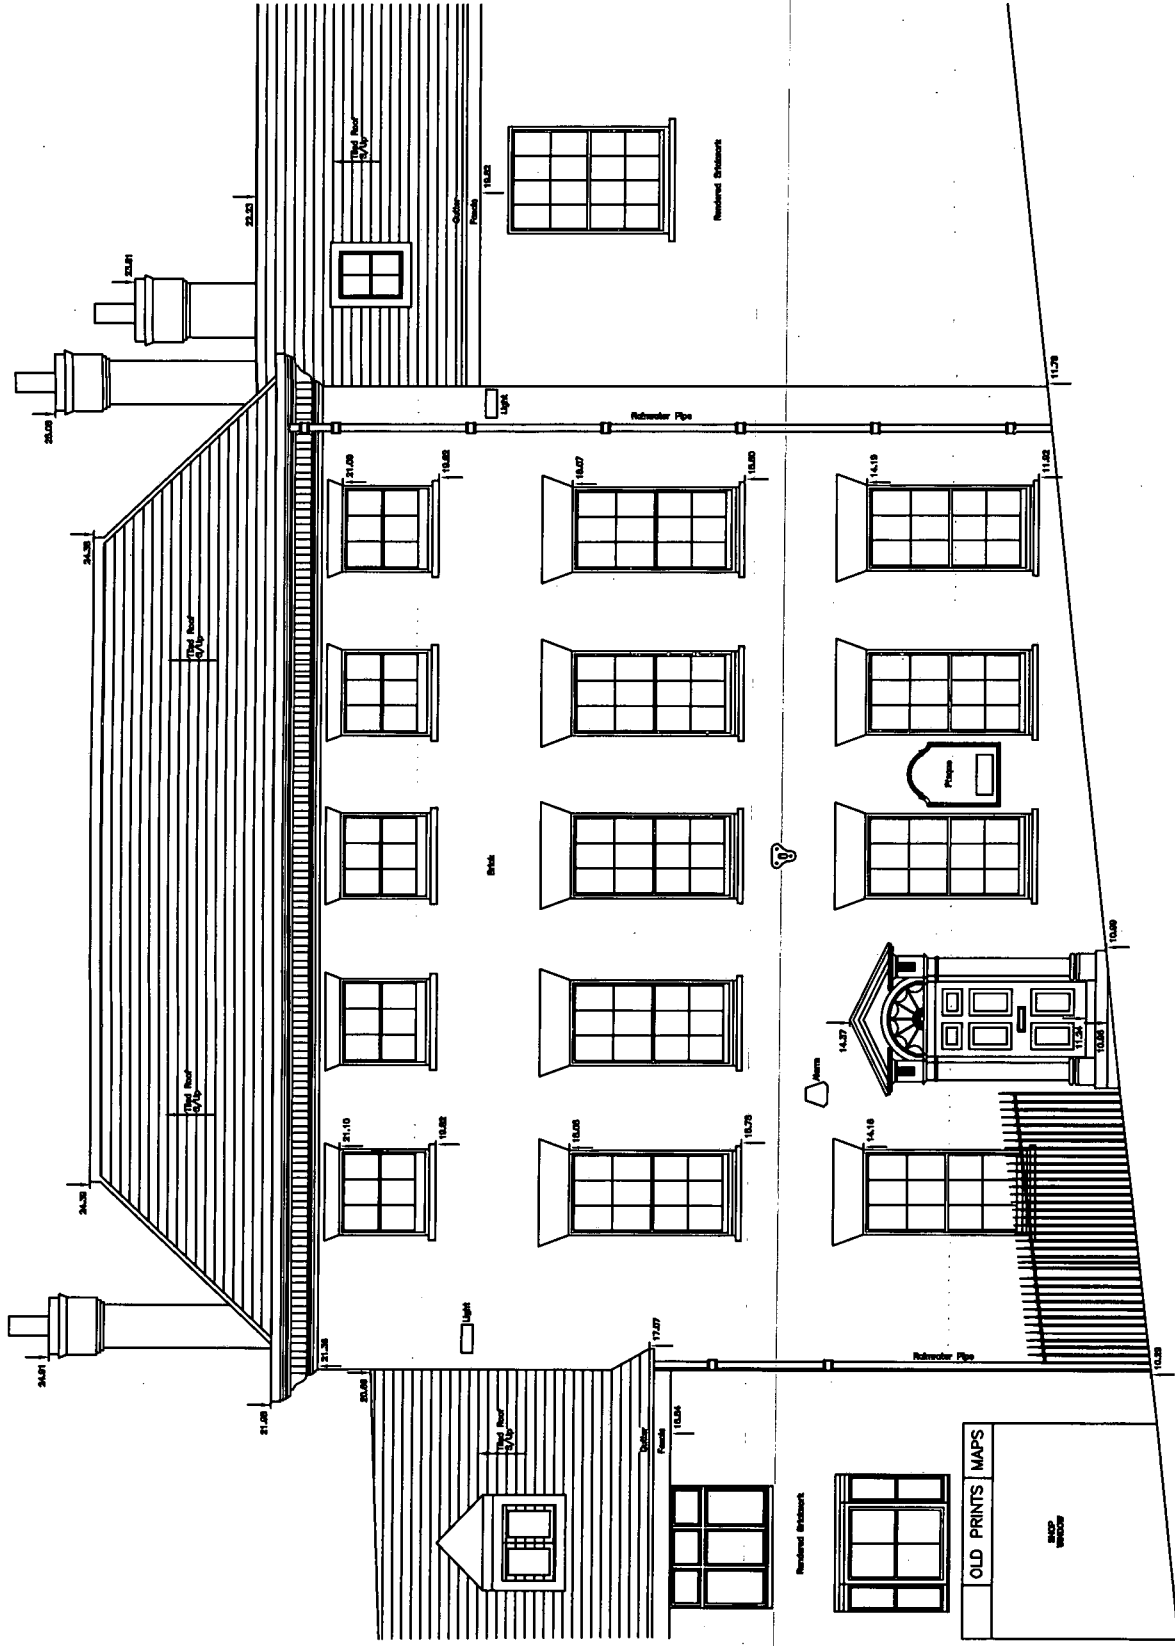

ELEVATION 1

Datum: 08.00m Above Ordnance Datum

REV	DATE	DESCRIPTION	BY

e-mail: mail@harrisurveys.co.uk

CHEQUES
WINCHESTER ROAD
WALTHAM CHASE
SOUTHAMPTON
HAMPSHIRE SO92 2JG
TEL 01489 884394
FAX 01489 884394

HARRIS SURVEYS LTD

Project Title: 61 High Street
Arundel
Sussex

Drawing Title: Elevation Drawings 1 - 4

Client: Neil Holland Architects

Dwg.No: 08048_E_F_1 Scale 1:50@A1 1:100@A3

Drawn: JH Date 06/05/08

Level Note

All levels based on Ordnance Survey Datum.