
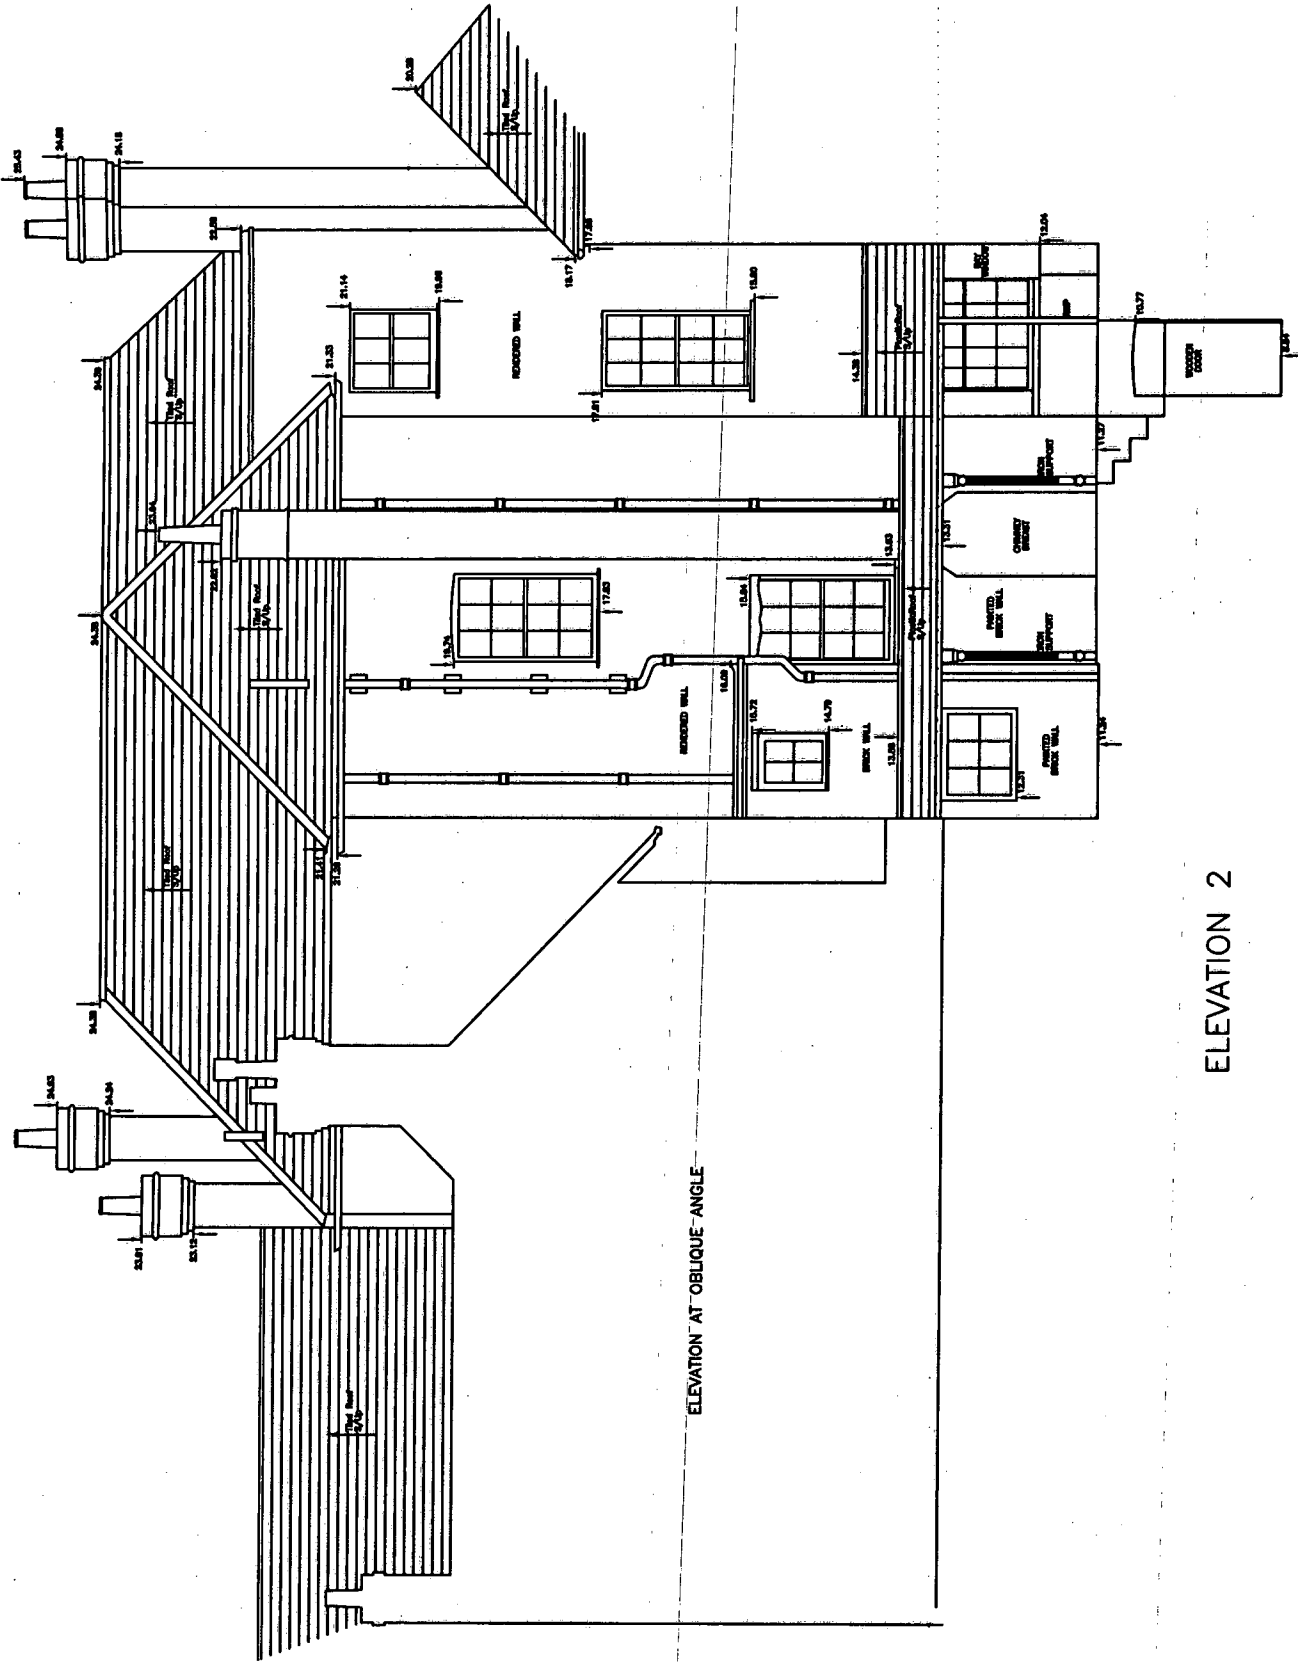


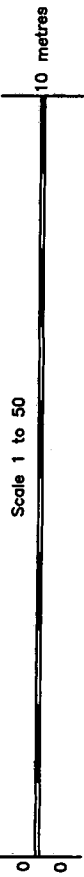

ELEVATION AT OBLIQUE ANGLE

ELEVATION 2

Datum: 08.00m Above Ordnance Datum

REV	DATE	DESCRIPTION	BY
REVISIONS			
e-mail: mail@harrisurveys.co.uk			
		CHEQUERS WINCHESTER ROAD WIMBORNE DORSET DT99 8JH HARRIS SURVEYS LTD HAMPSPERE SUITE 2LG WIMBORNE DT99 8JH TEL: 01489 884394 FAX: 01489 884394	
Project Title:		61 High Street Arundel Sussex	
Drawing Title:		Elevation Drawings 2 - 4	
Client:		Neil Holland Architects	
Dwg.No:	08648_E_P_2	Scale	1:50@A1 1:100@A3
Drawn	JH	Date	06/05/08
		Level Note	
All levels based on Ordnance Survey Datum.			