
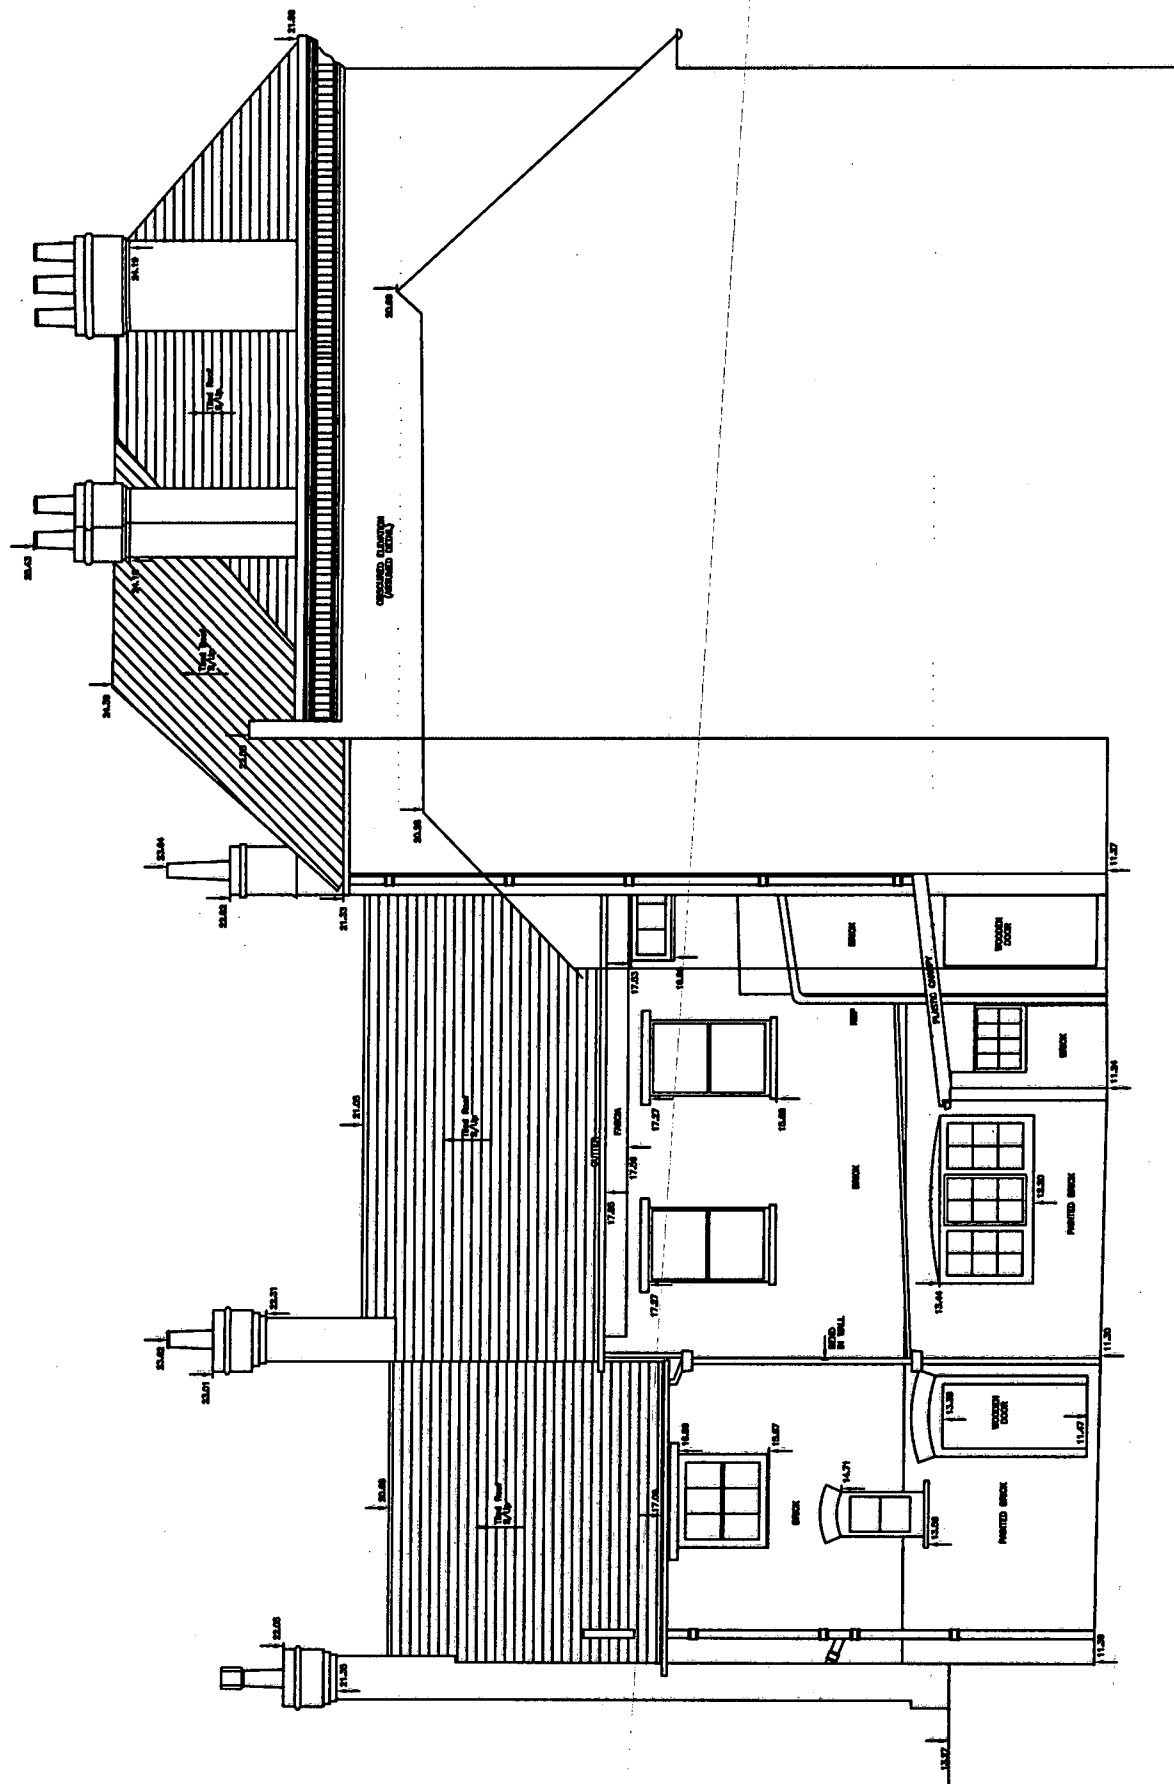


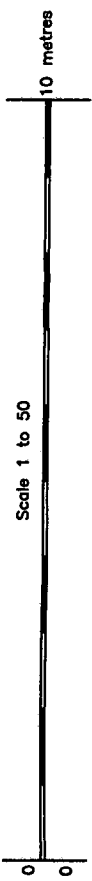

Datum: 08.00m Above Ordinance Datum

REV	DATE	DESCRIPTION	BY
REVISIONS			
e-mail: mail@harrisurveys.co.uk			
HARRIS SURVEYS LTD		CHEQUERS WINCHESTER ROAD SOUTHAMPTON HAMPSHIRE SO32 2LG TEL: 01489 894394 FAX 01489 894394	
		Project Title: 61 High Street Arundel Sussex	
Drawing Title: Elevation Drawings 4 - 4			
Client		Neil Holland Architects	
Dwg.No: 08648_E_F_4		Scale 1:50@A1 1:100@A3	
Drawn		Date 08/05/08	
Level Note			
All levels based on Ordnance Survey Datum.			