

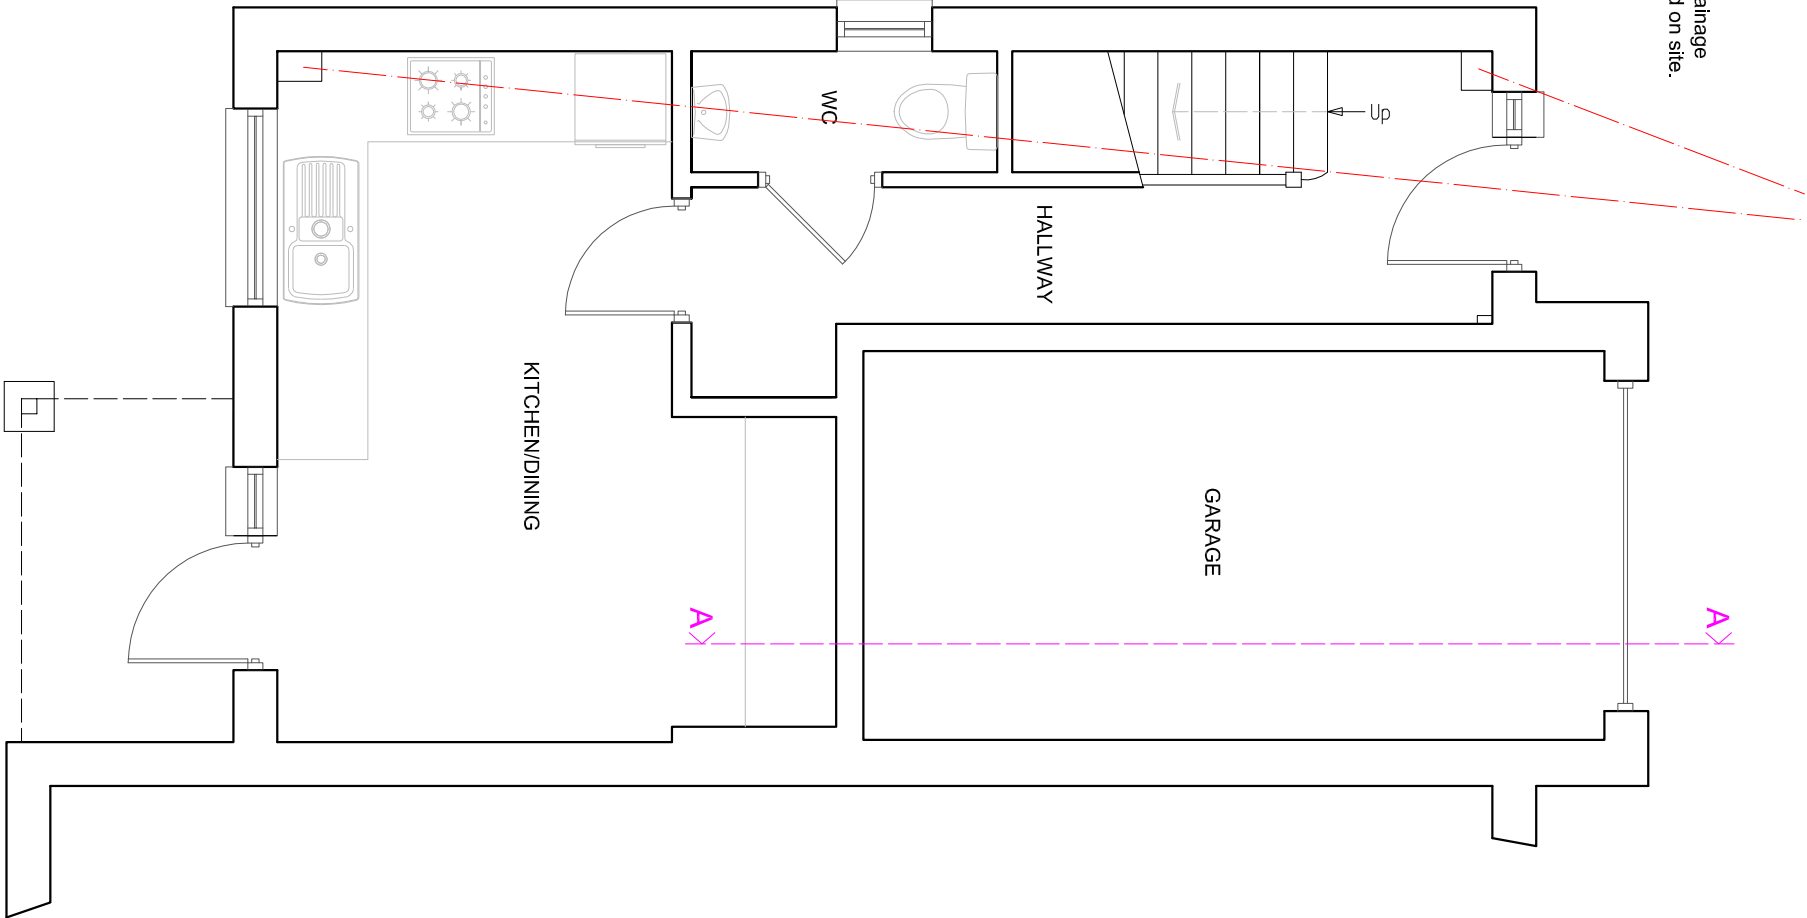


Assumed foul water drainage layout - to be confirmed on site.

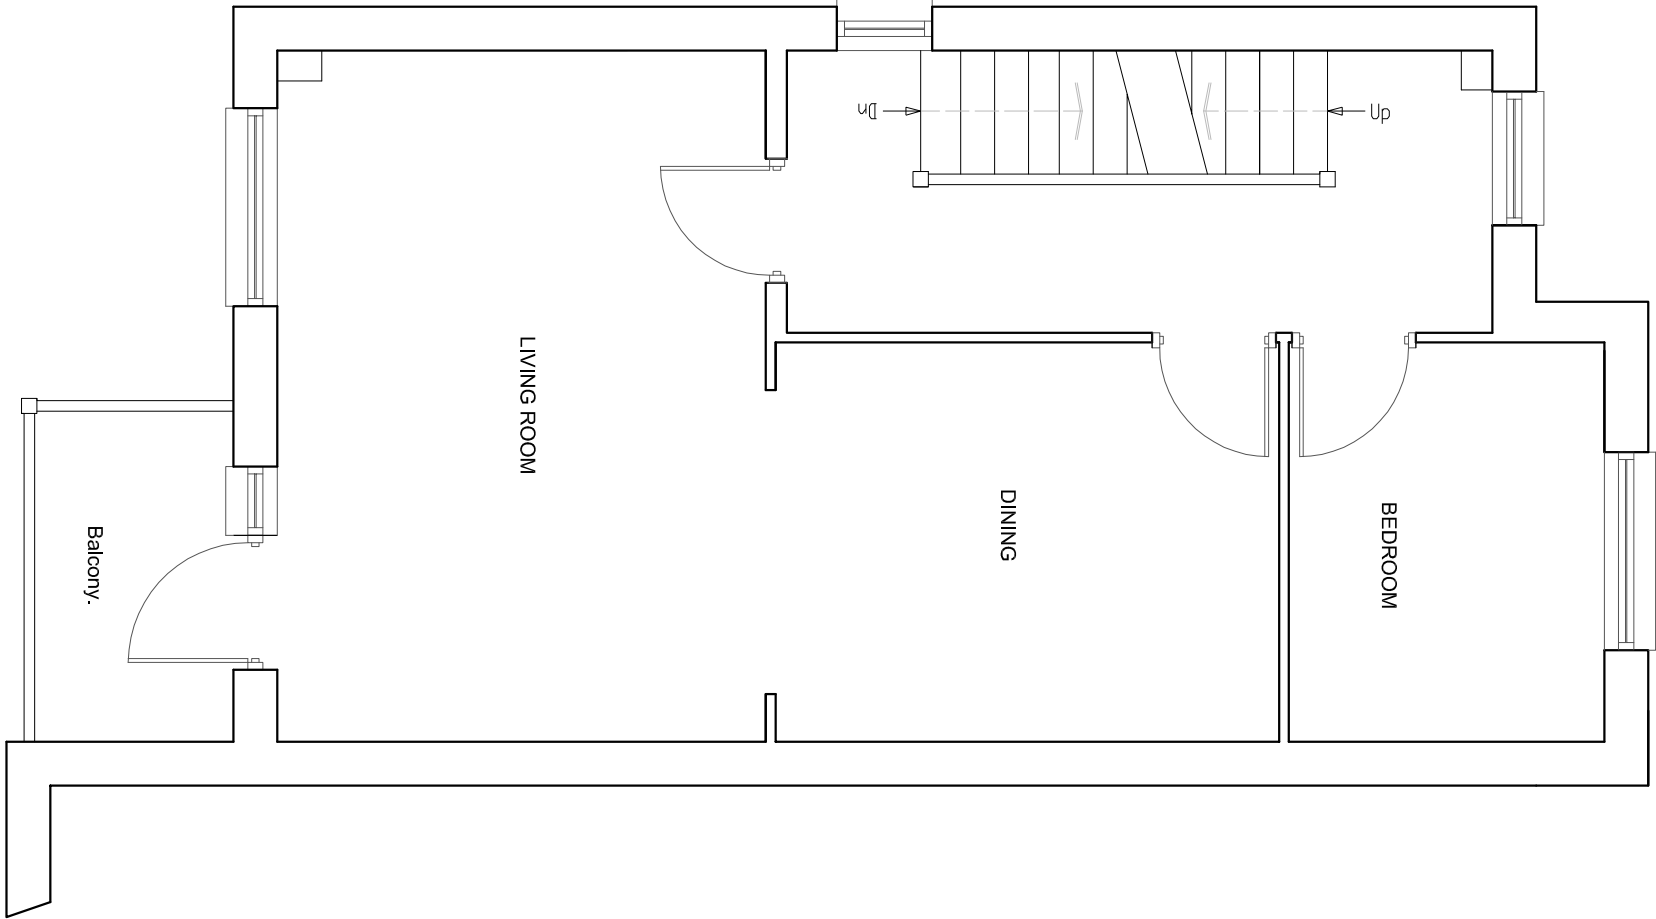

EXISTING GROUND FLOOR PLAN

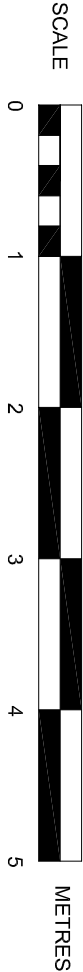

EXISTING FIRST FLOOR PLAN

SUSSEX BUILDING CONSULTANCY LIMITED	
9 PENFOLDS PLACE, ARUNDEL, WEST SUSSEX.	
SCALE - 1/50 REV - DATE - 04/07/2019	
 LABC partner	3 NORTHCOTE ROAD BOGNOR REGIS PO21 5LZ TEL/FAX - (01243) 861379