
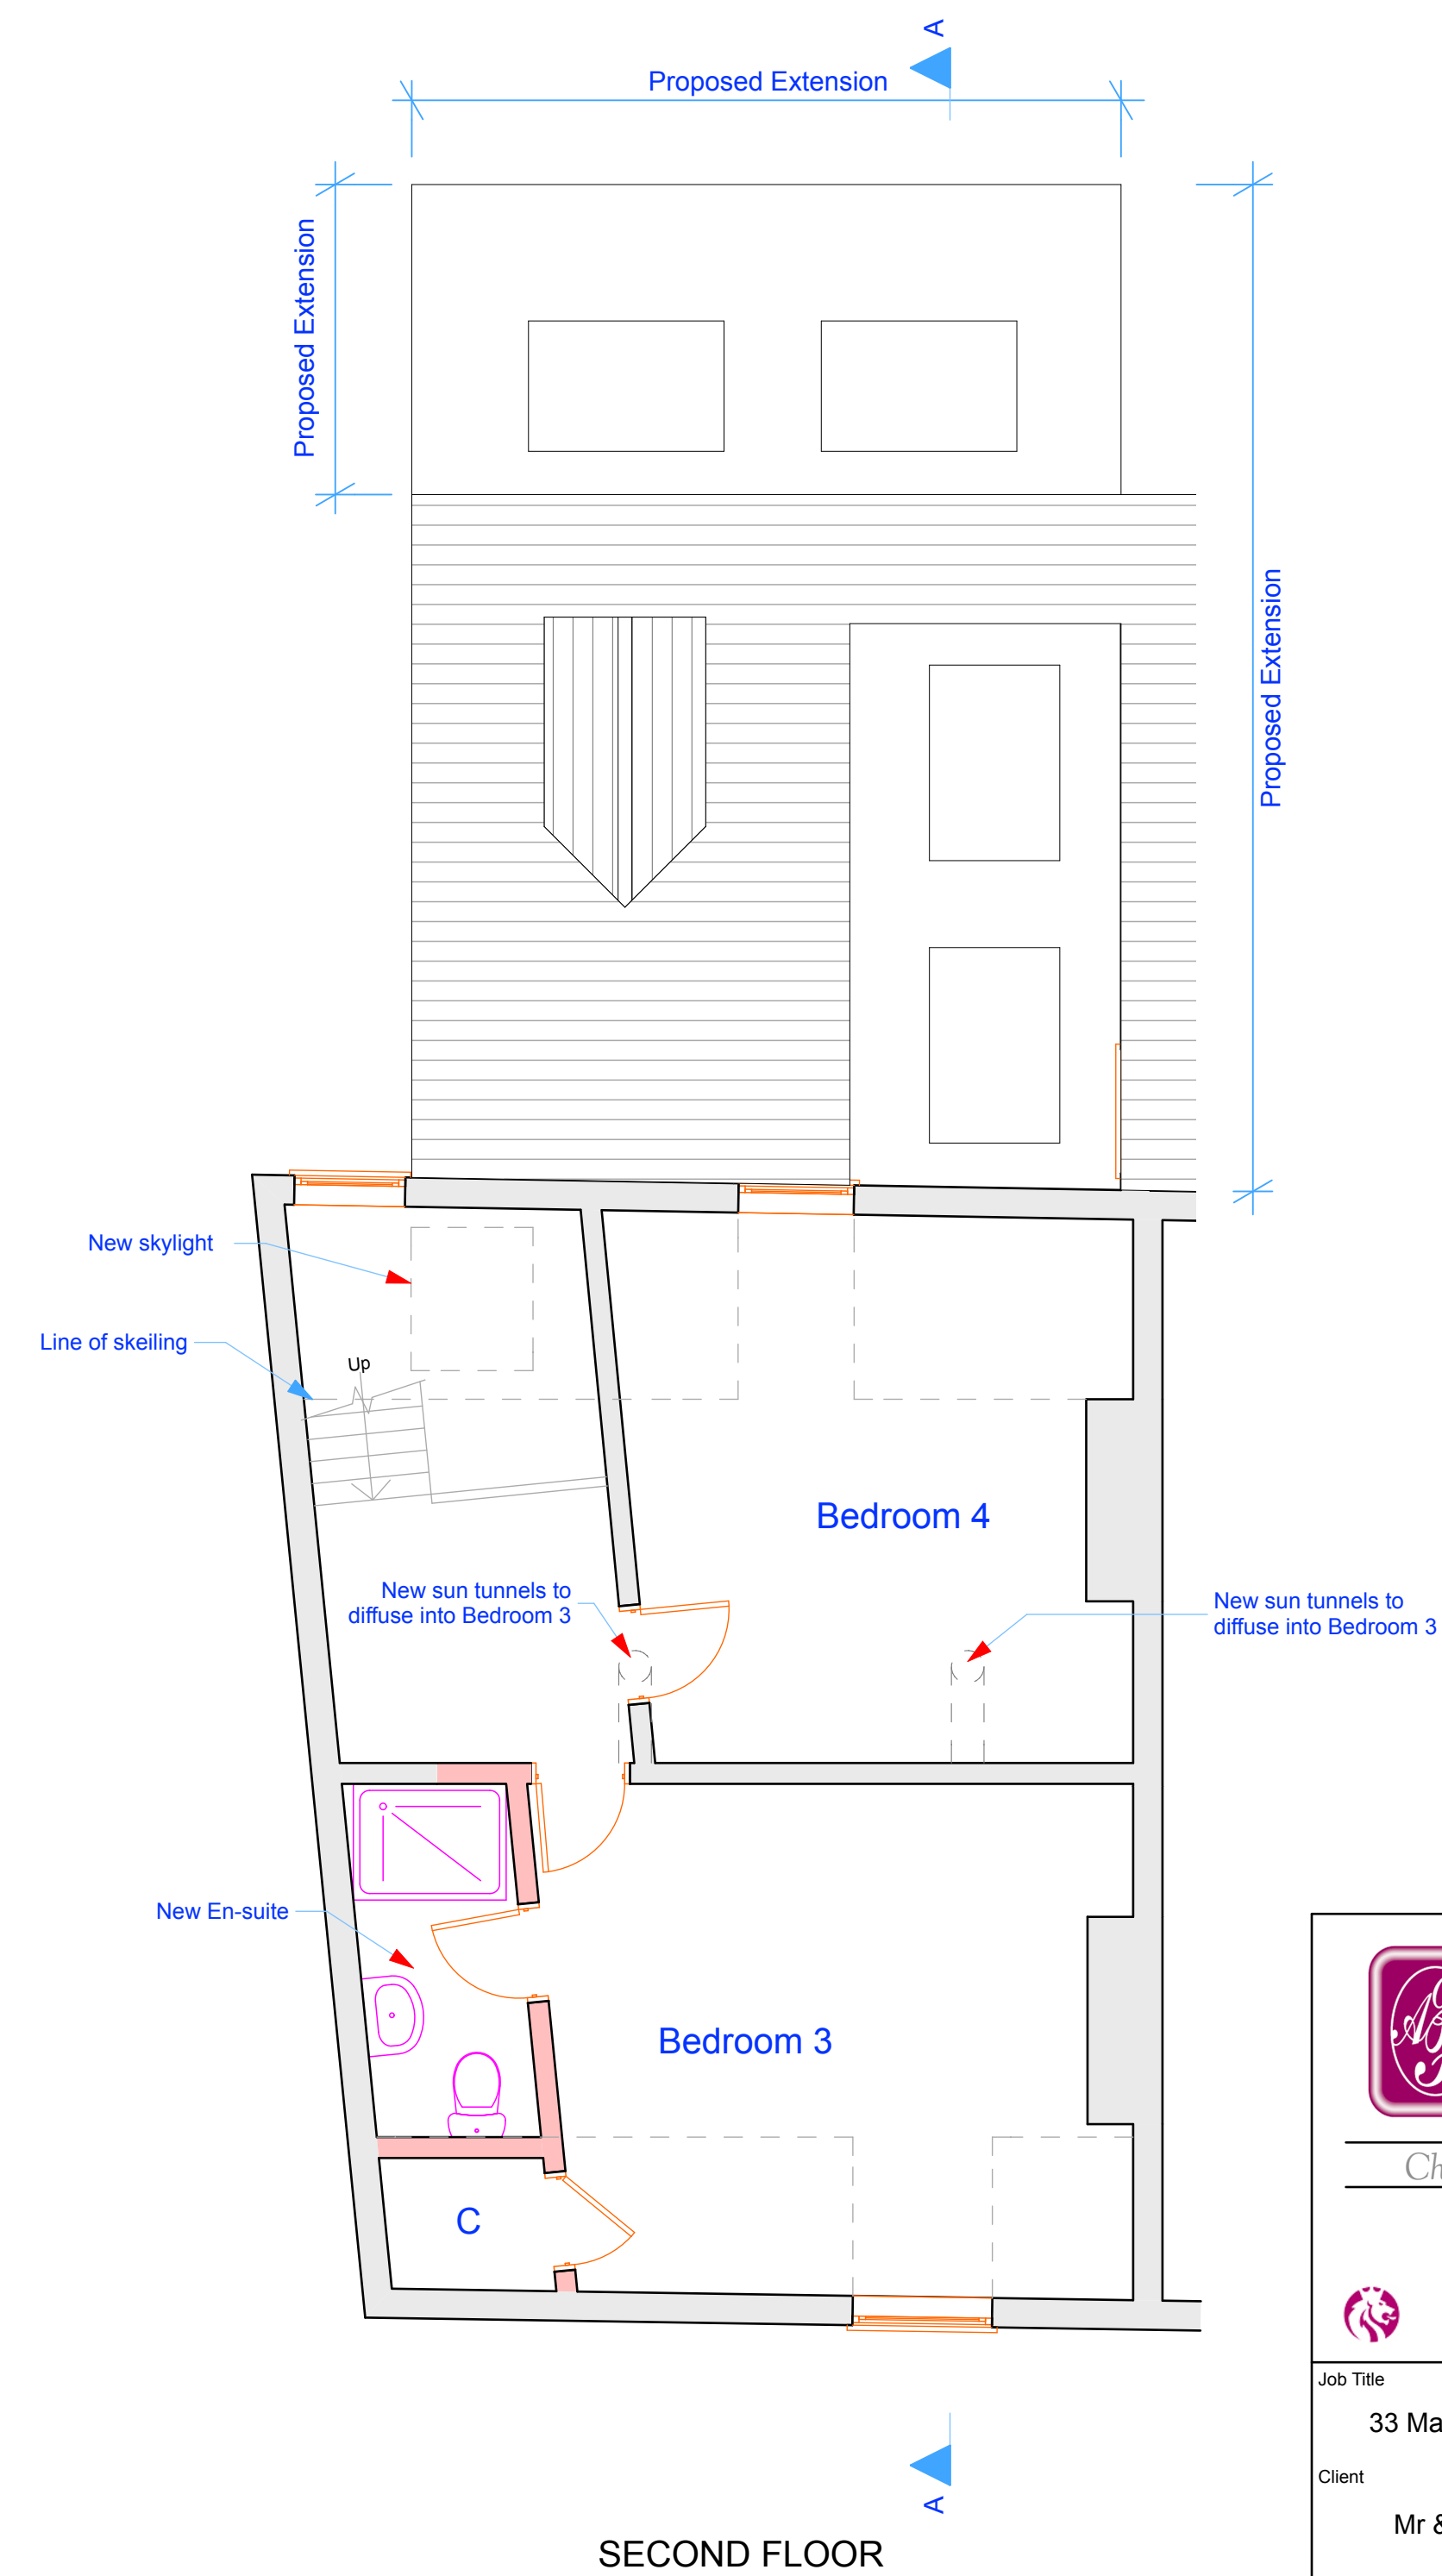


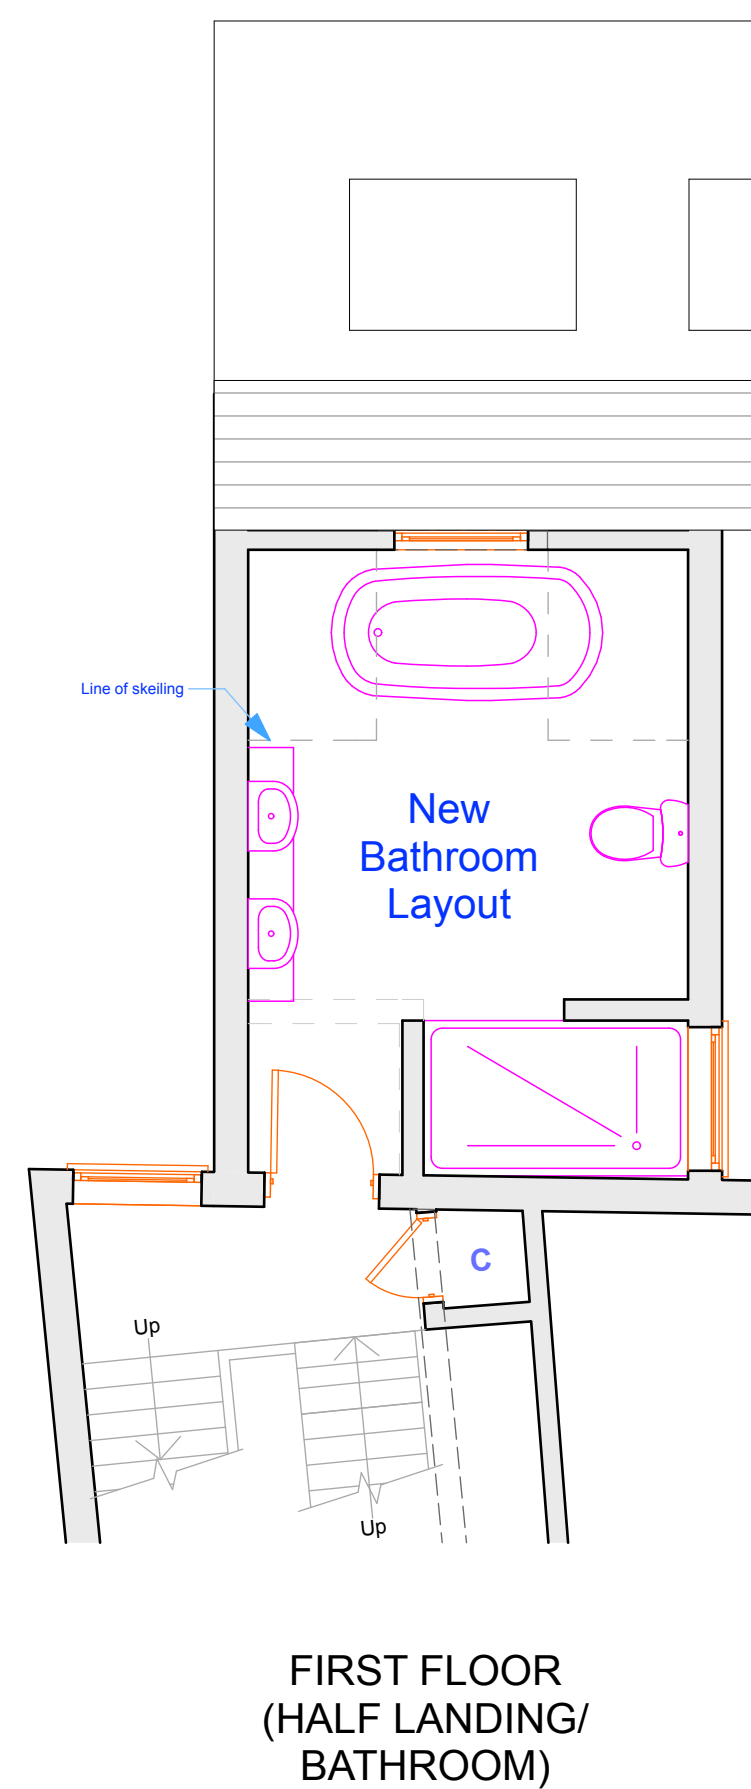

 ANDREW FULLER ASSOCIATES		
<i>Chartered Surveyors</i>		
Norton Studio, School Lane Arundel, West Sussex BN18 9DR tel: 01903 885444 email: info@a-fuller.co.uk www.andrewfuller.co.uk		
	Job Title 33 Maltravers Street, Arundel Client Mr & Mrs E Childerhouse	
Drawing Name Plans Proposed		
Drawing Status Planning		
Drawn by DF	Date Dec 1	
Checked by	Date	
Drawing Scale 1:50 at A1		
Drawing No 13576/ 02	Status	Revision