

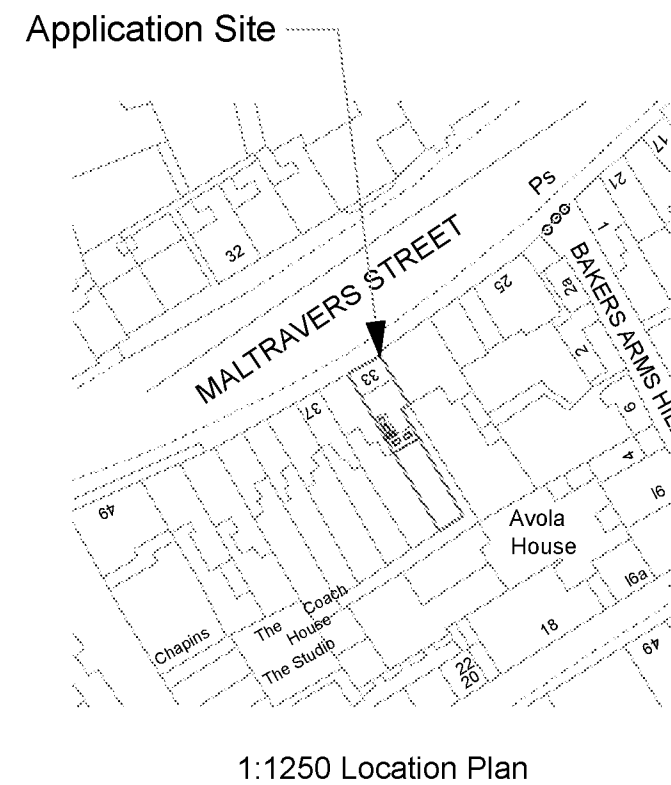


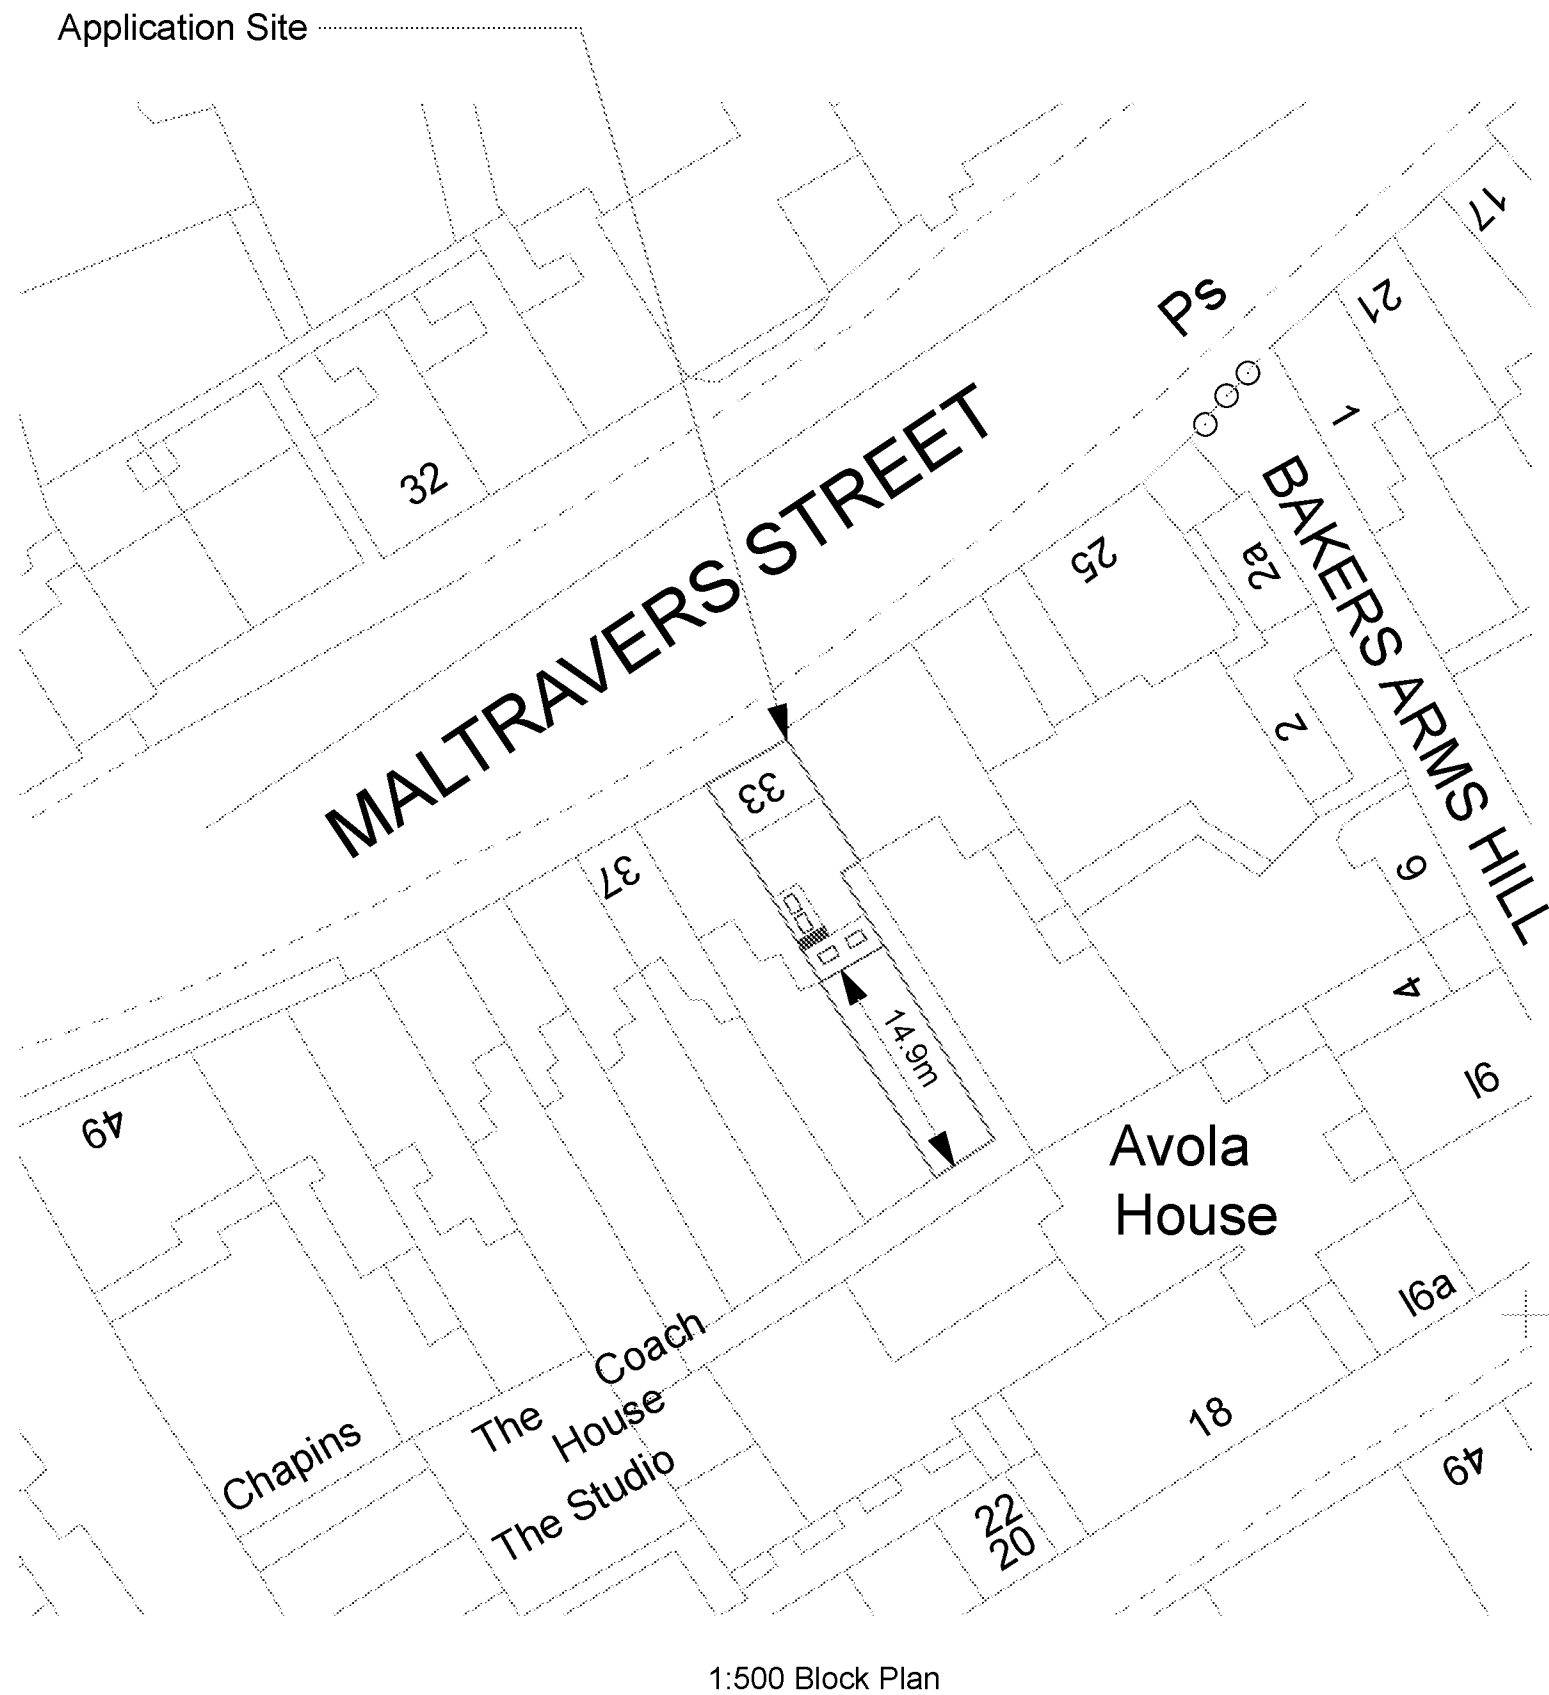

Revisions

A Feb 14 Site boundary dimension added

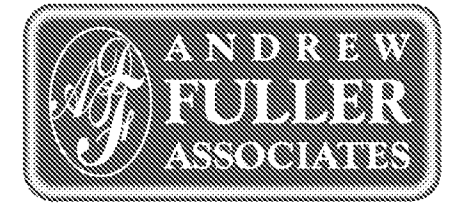

Chartered Surveyors

Norton Studio, School Lane
Arundel, West Sussex
BN18 9DR
tel: 01903 885444



email: info@a-fuller.co.uk
www.andrewfuller.co.uk

Job Title

33 Maltravers Street, Arundel

Client

Mr & Mrs E Childerhouse

Drawing Name

Location & Block Plans Plan

Drawing Status

Planning

Drawn by DF

Date Dec 13

Checked by

Date

Drawing Scale

1:1250 & 1:500 at A3

Drawing No

13576/ 04

Status

A

Revision