



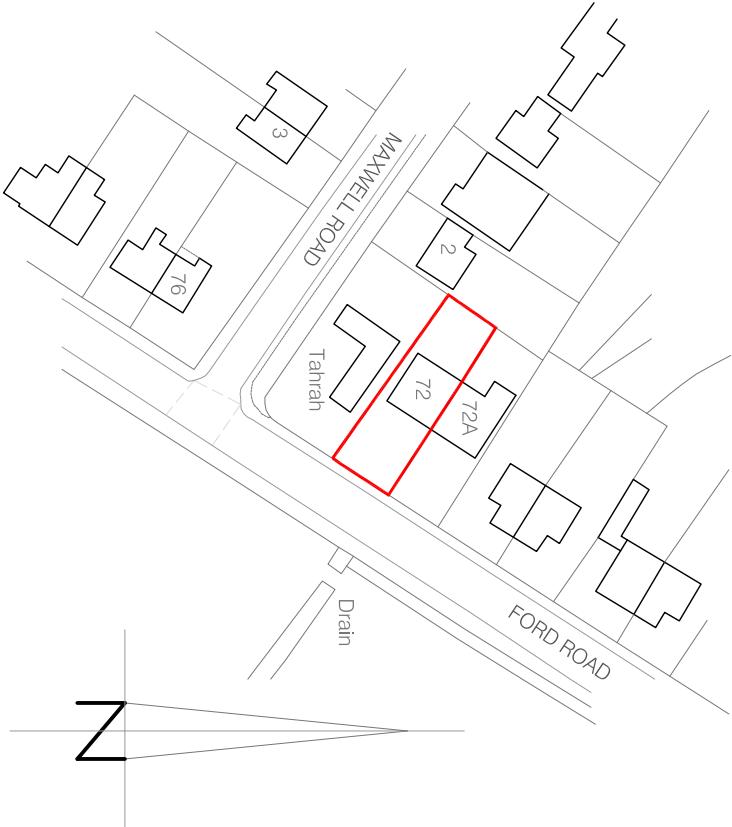

Ordnance Survey (c) Crown Copyright 2018. All rights reserved. Licence number 100022432

Location Plan: Scale 1:1250

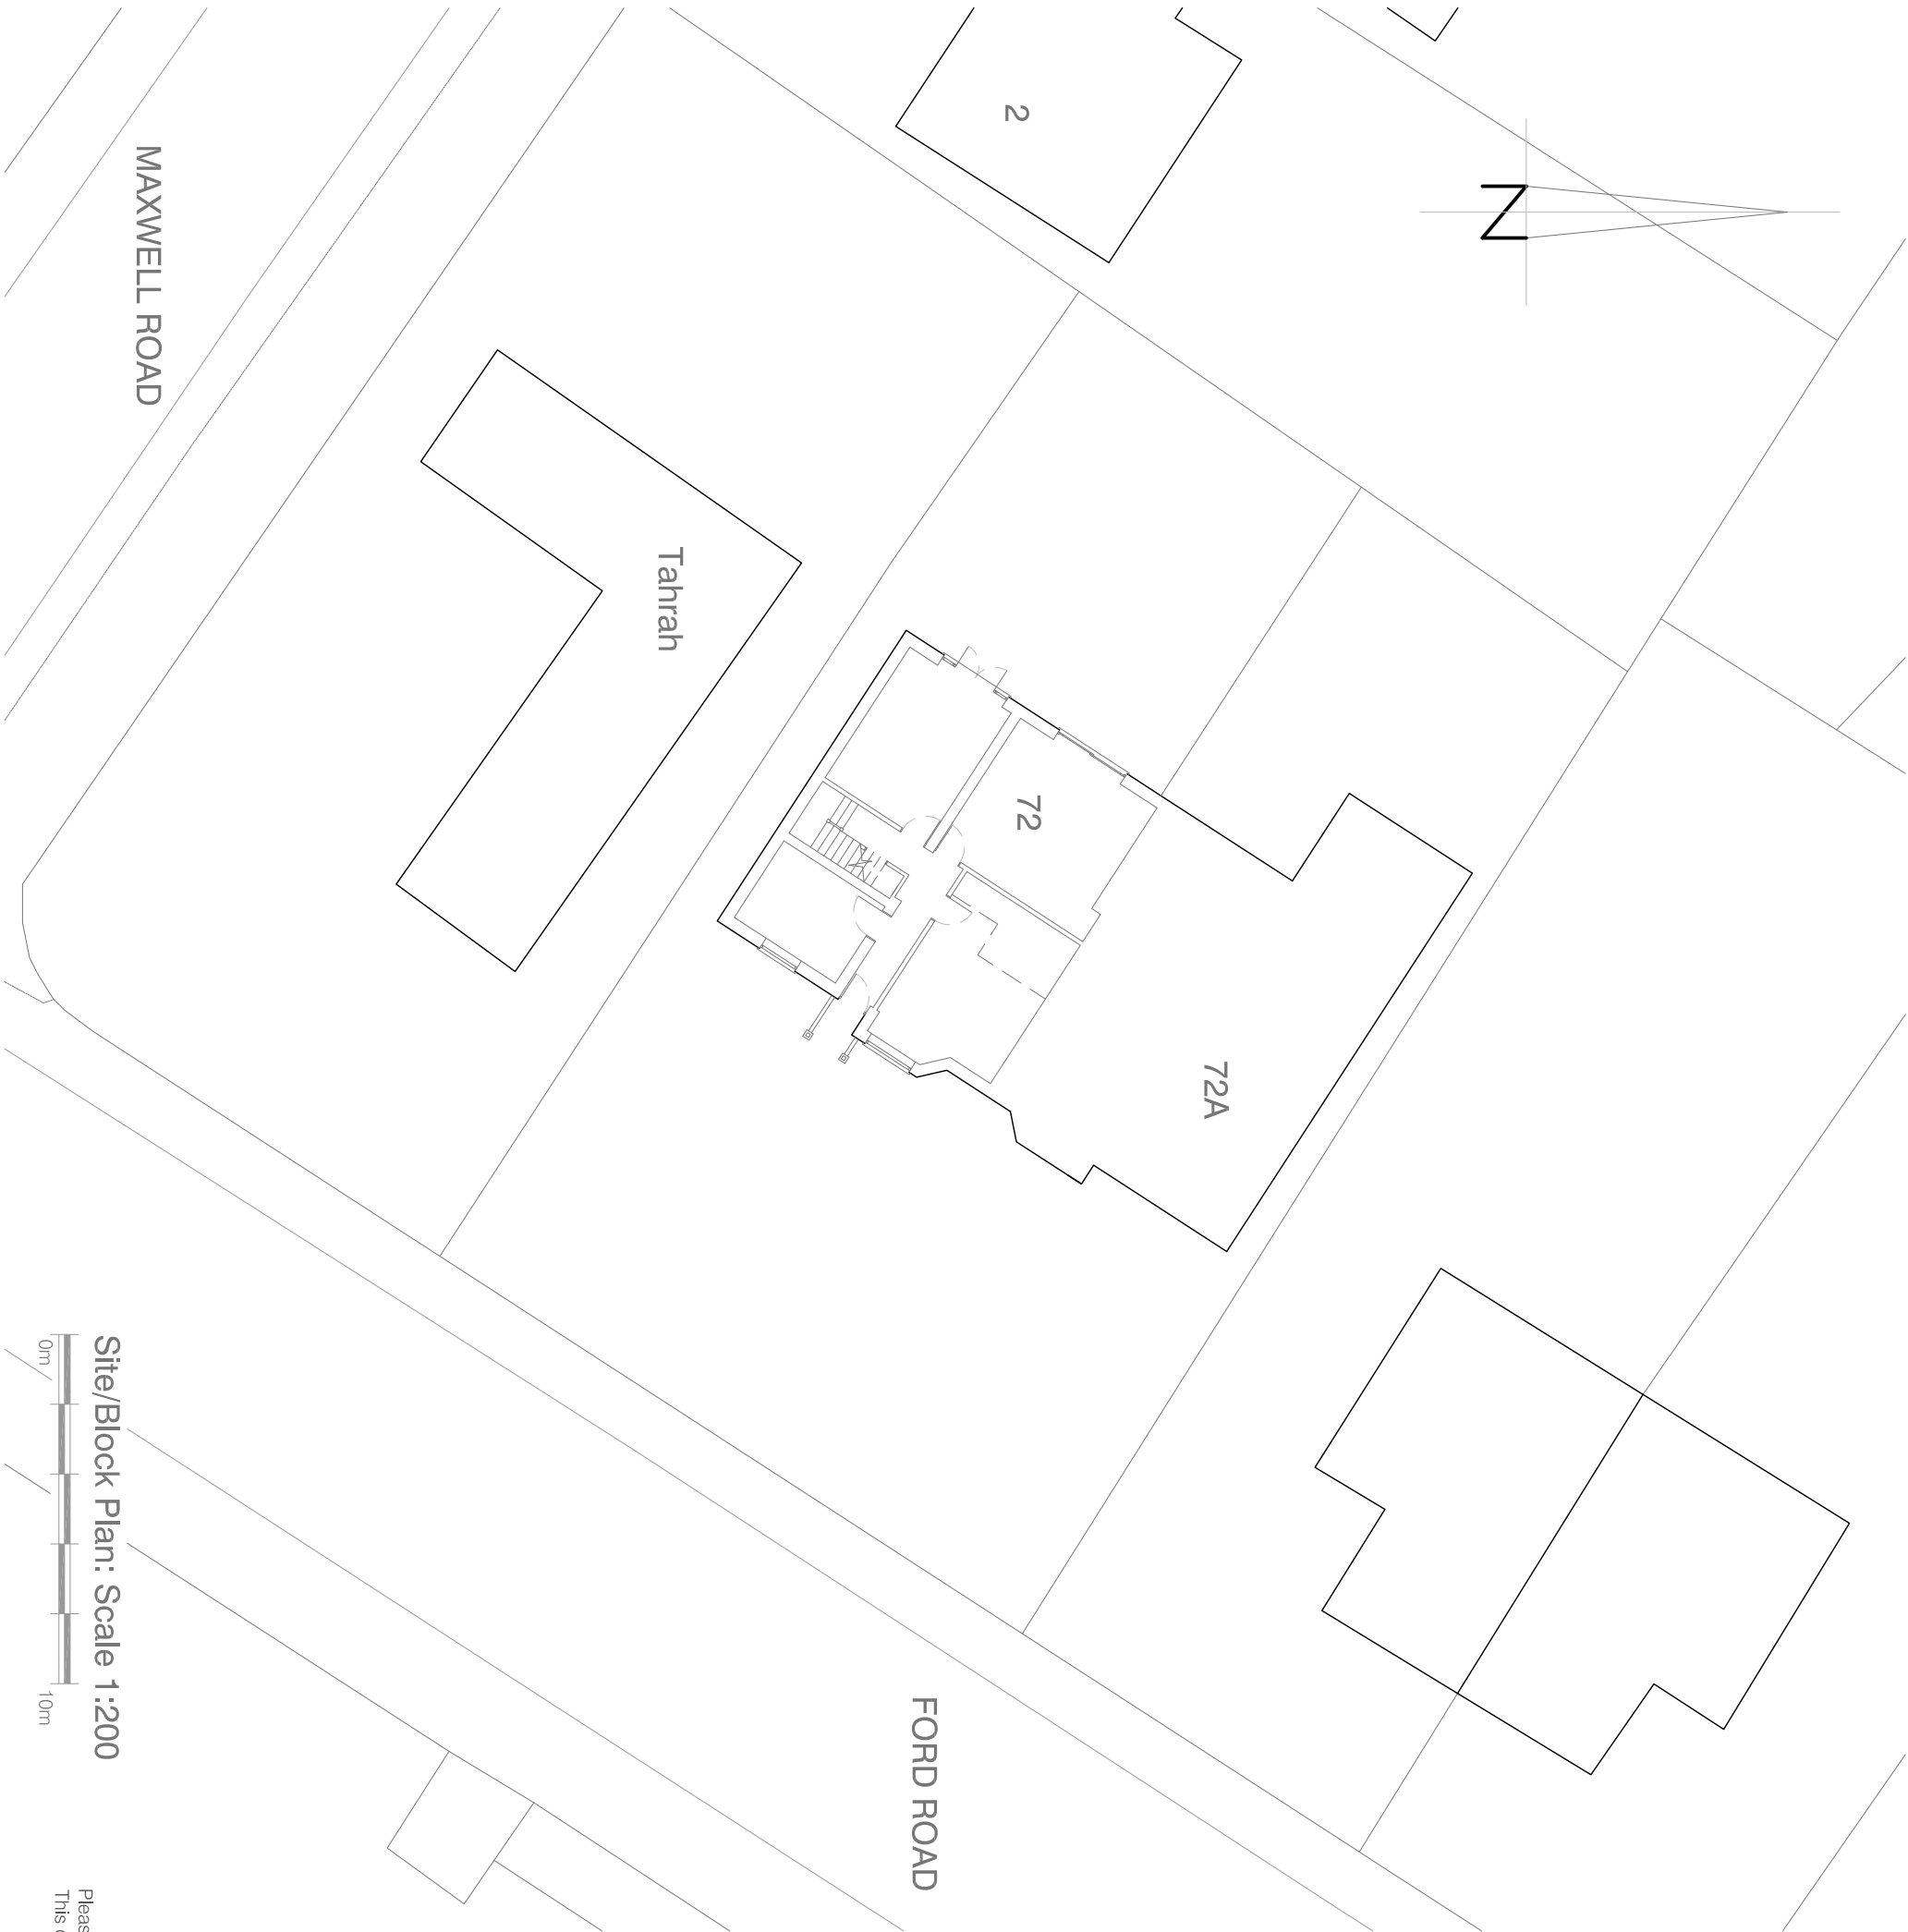

Site/Block Plan: Scale 1:200



Please Note:
This drawing is based upon Ordnance Survey data.

notes

Permission is granted to scale from this drawing for the purpose of Local Authority Planning Approval only. In all other cases DO NOT scale from this drawing. Please contact this office for any additional information required.

Contractors, Sub-Contractors and Suppliers are to check all relevant dimensions, levels and details of the site and any existing buildings before commencing any shop drawings or building work. Any discrepancies should be reported to this office.

This drawing must be read in conjunction with all related drawings and documents relevant to this project, including those prepared by appointed consultants, specialists and sub-consultants etc.

This drawing is the copyright of RDV a Design

revisions

1.

RDV a Design

9 Oak End | Arundel | West Sussex

Tel: 01903 884013

project	72 Ford Road
	Arundel
	West Sussex

drawing

Location and Site/Block Plan

As Existing

-

scale	date	
1:1250, 1:200 @ A3	December 2018	
job no	drawing no	rev
18146	00.01	-

DISTRICT COUNCIL