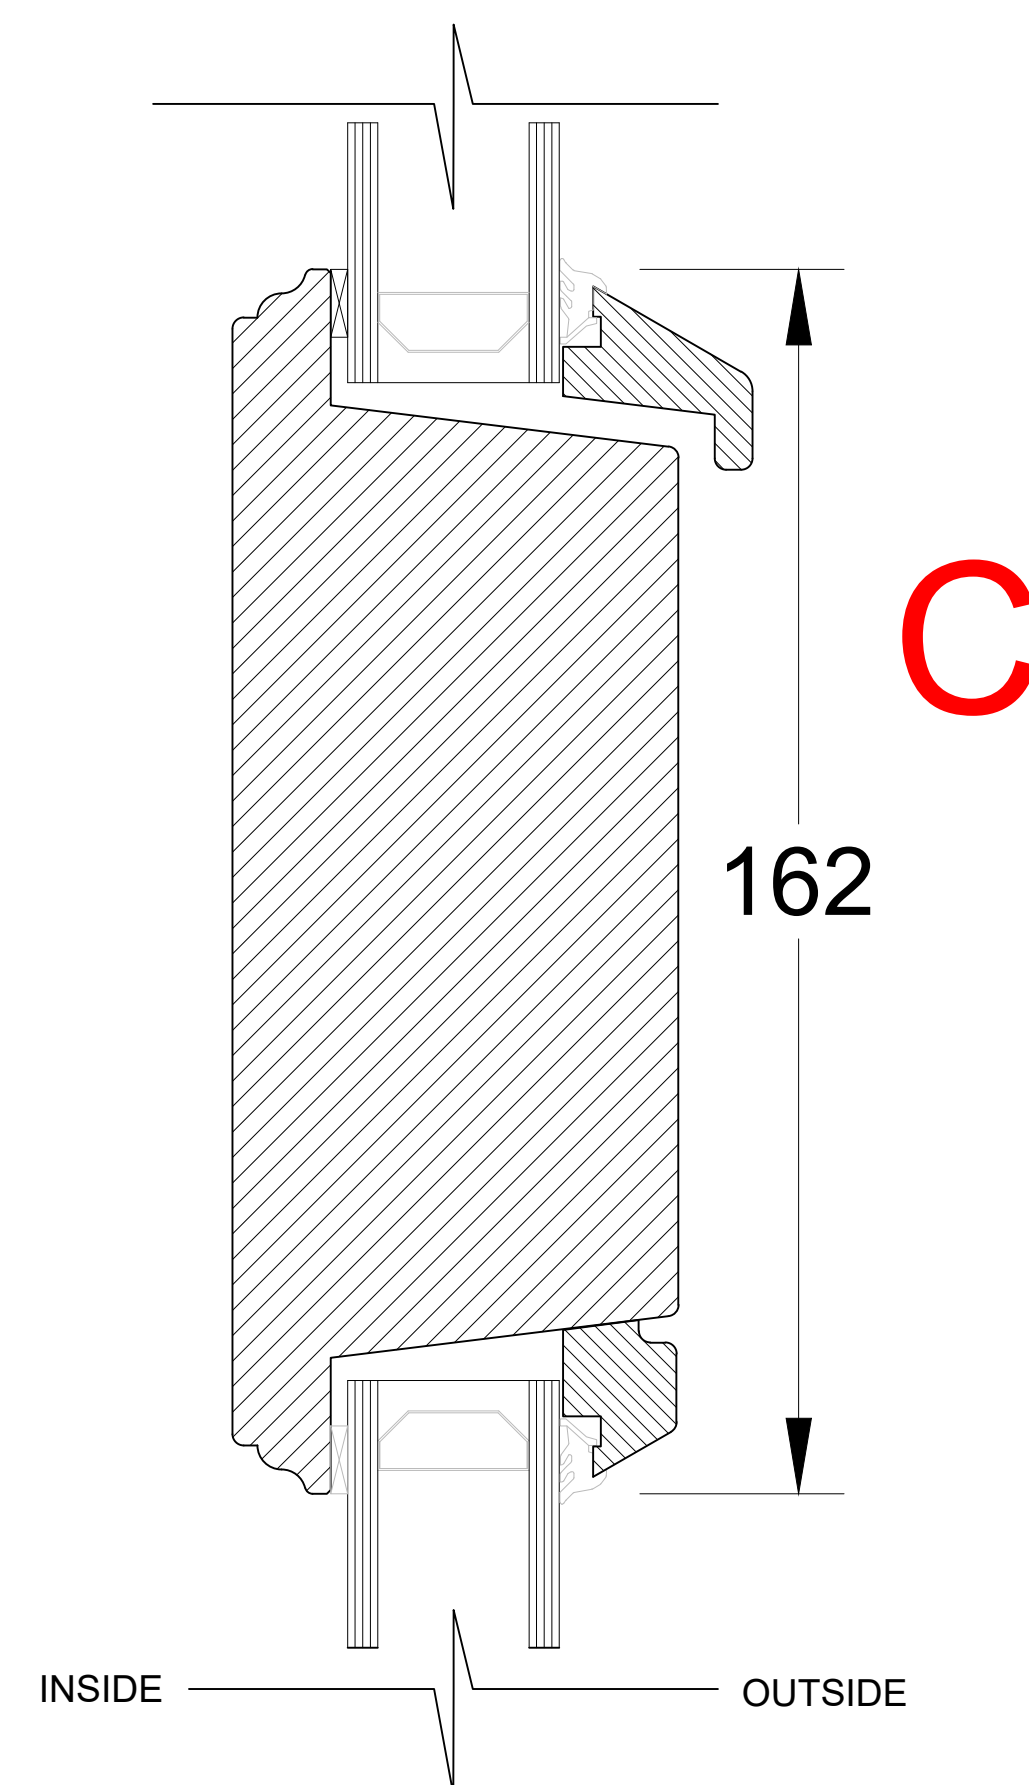
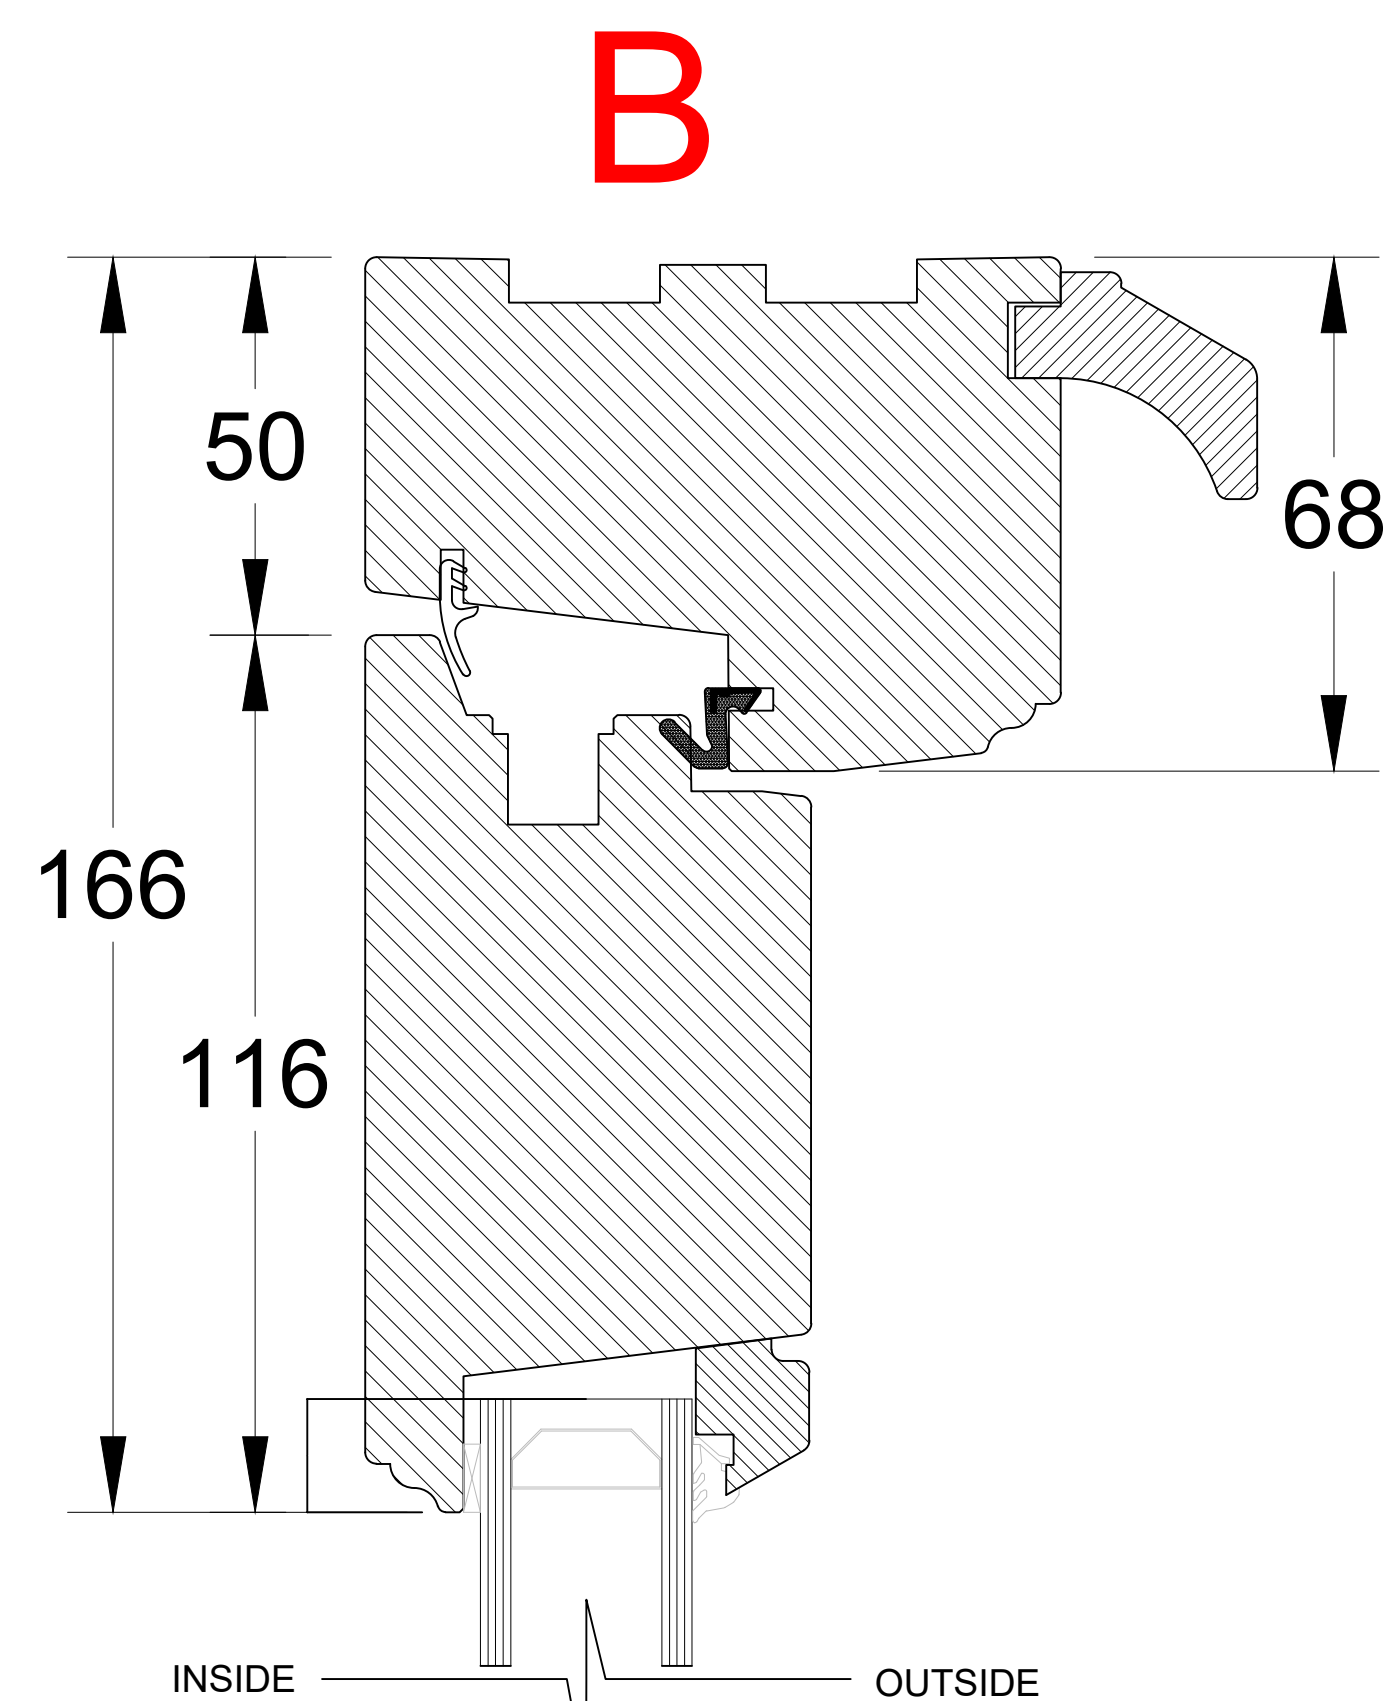
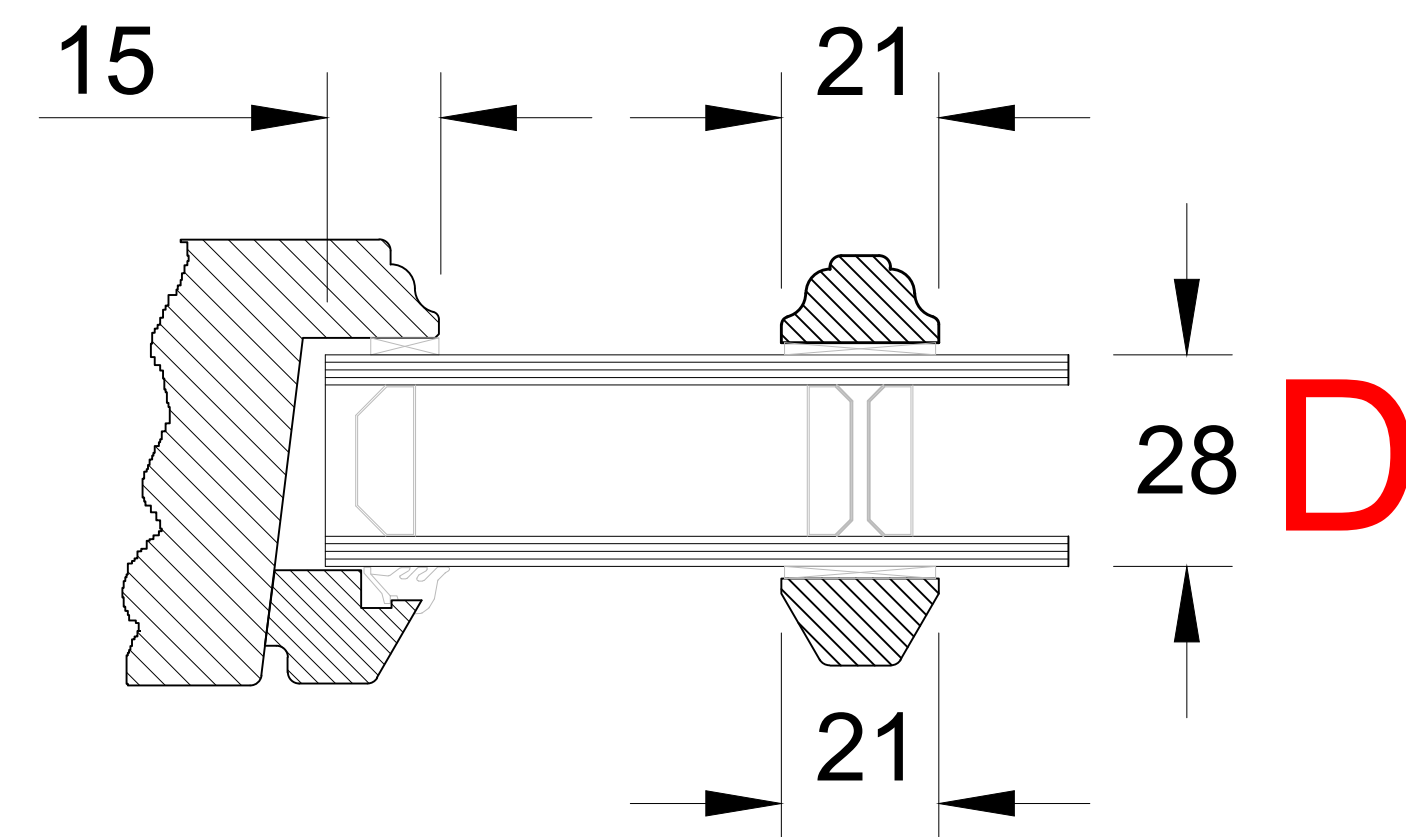
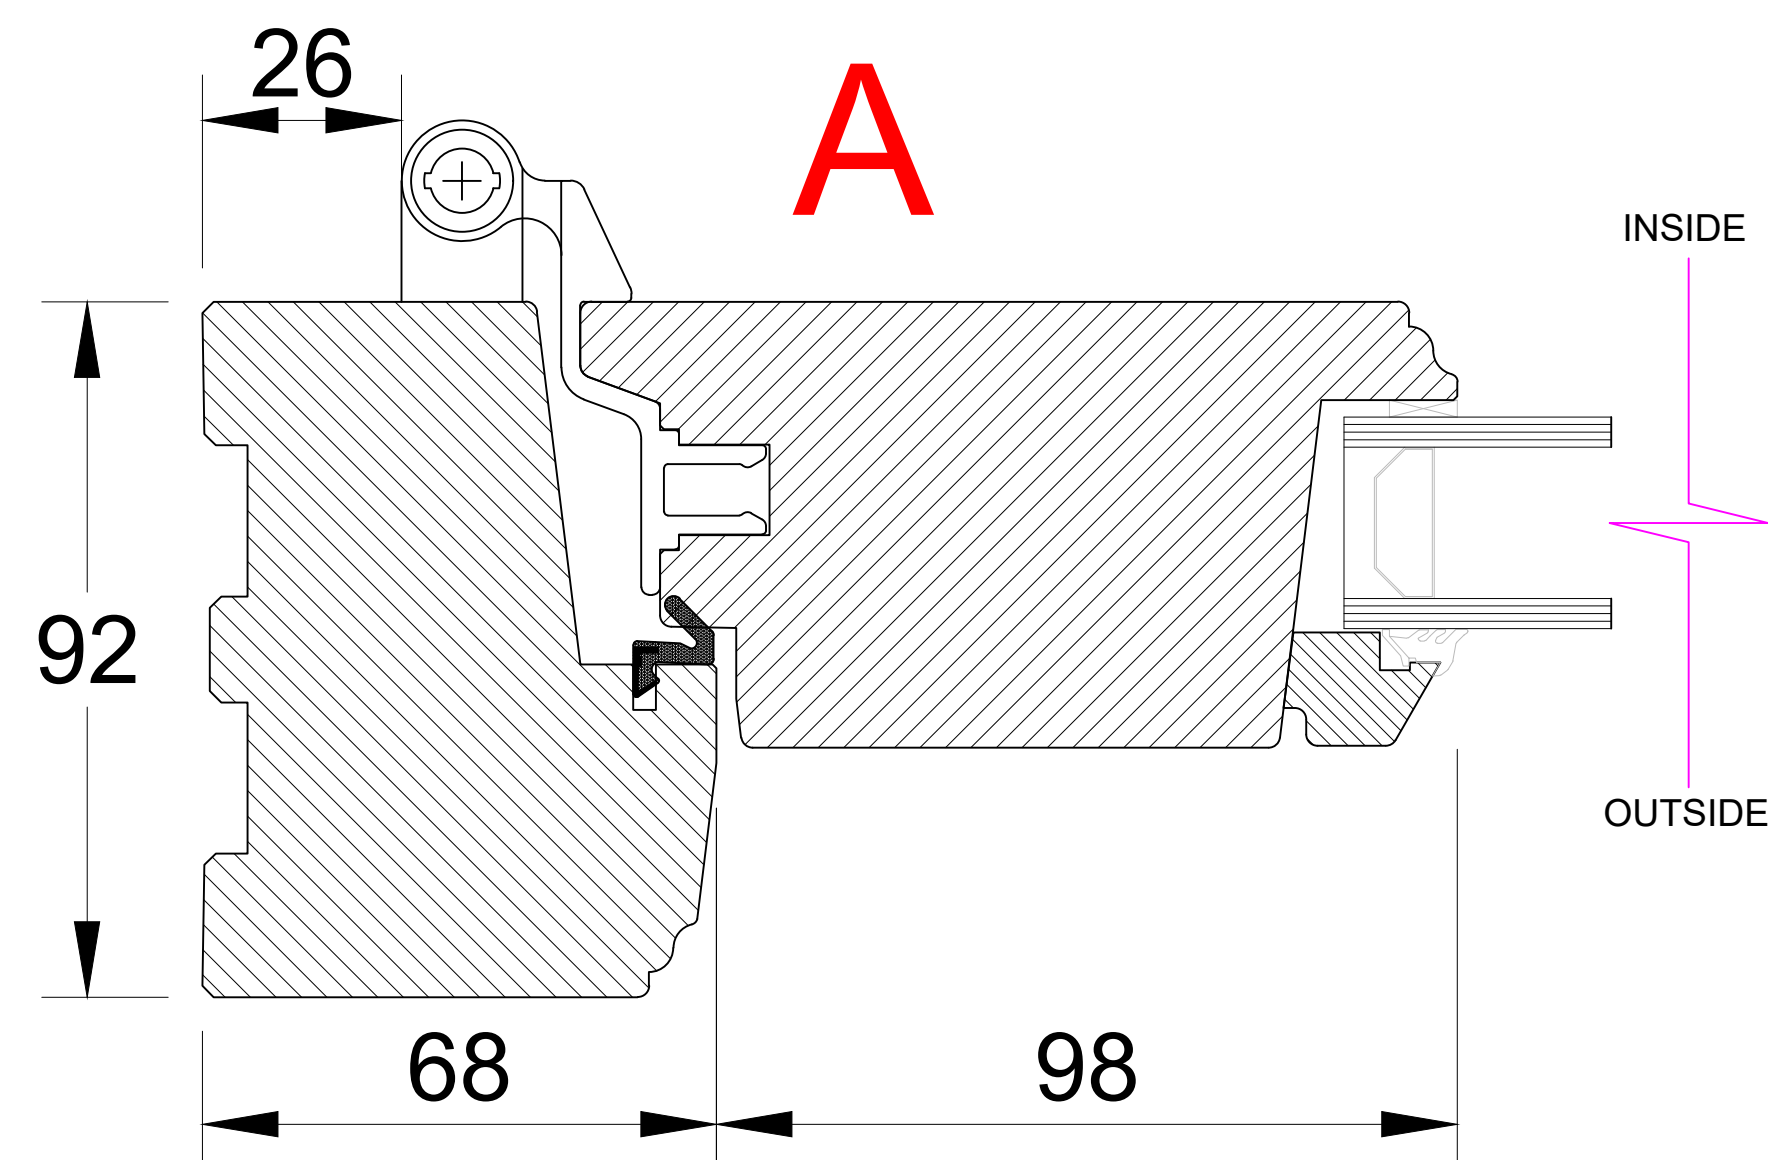
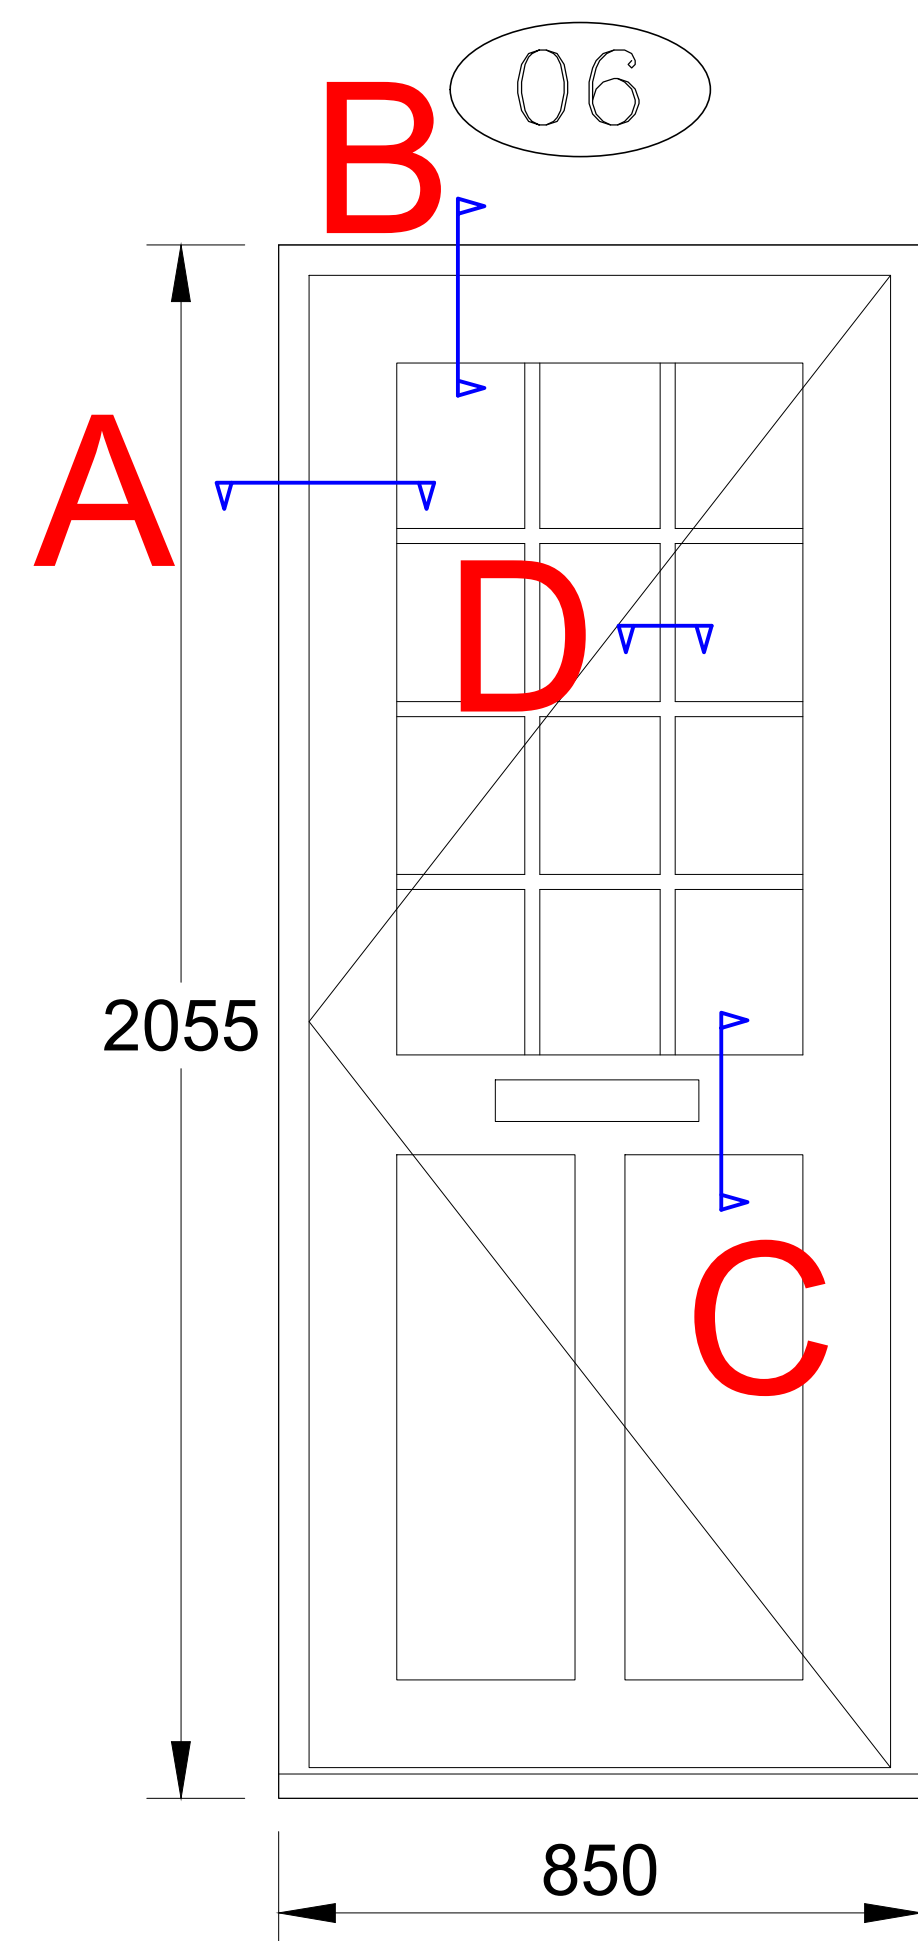


1. All dimensions in millimetres (mm) and levels in metres (m) unless noted otherwise.
2. This drawing to be read in conjunction with all other relevant drawings and specification.
3. All work to comply with the relevant British Standards, Codes of Practice and the Building Regulations.

Revisions:

Customer: Ms Sian Stott
33 Mount Pleasant
ARUNDEL
West Sussex
BN18 9BD

Drawing Title:
Proposed Door and Details

Drawing No: 1552/LBC/04 Contract No: SU1552BA

Scale: 1:1/1:10 Starting Date: 29 JAN 2021

Drawn: V.PODKOLZINA Size: A1 Revision: . Ref No: .



© Crown copyright. All rights reserved.
License numbers 010031673 and 100042205