


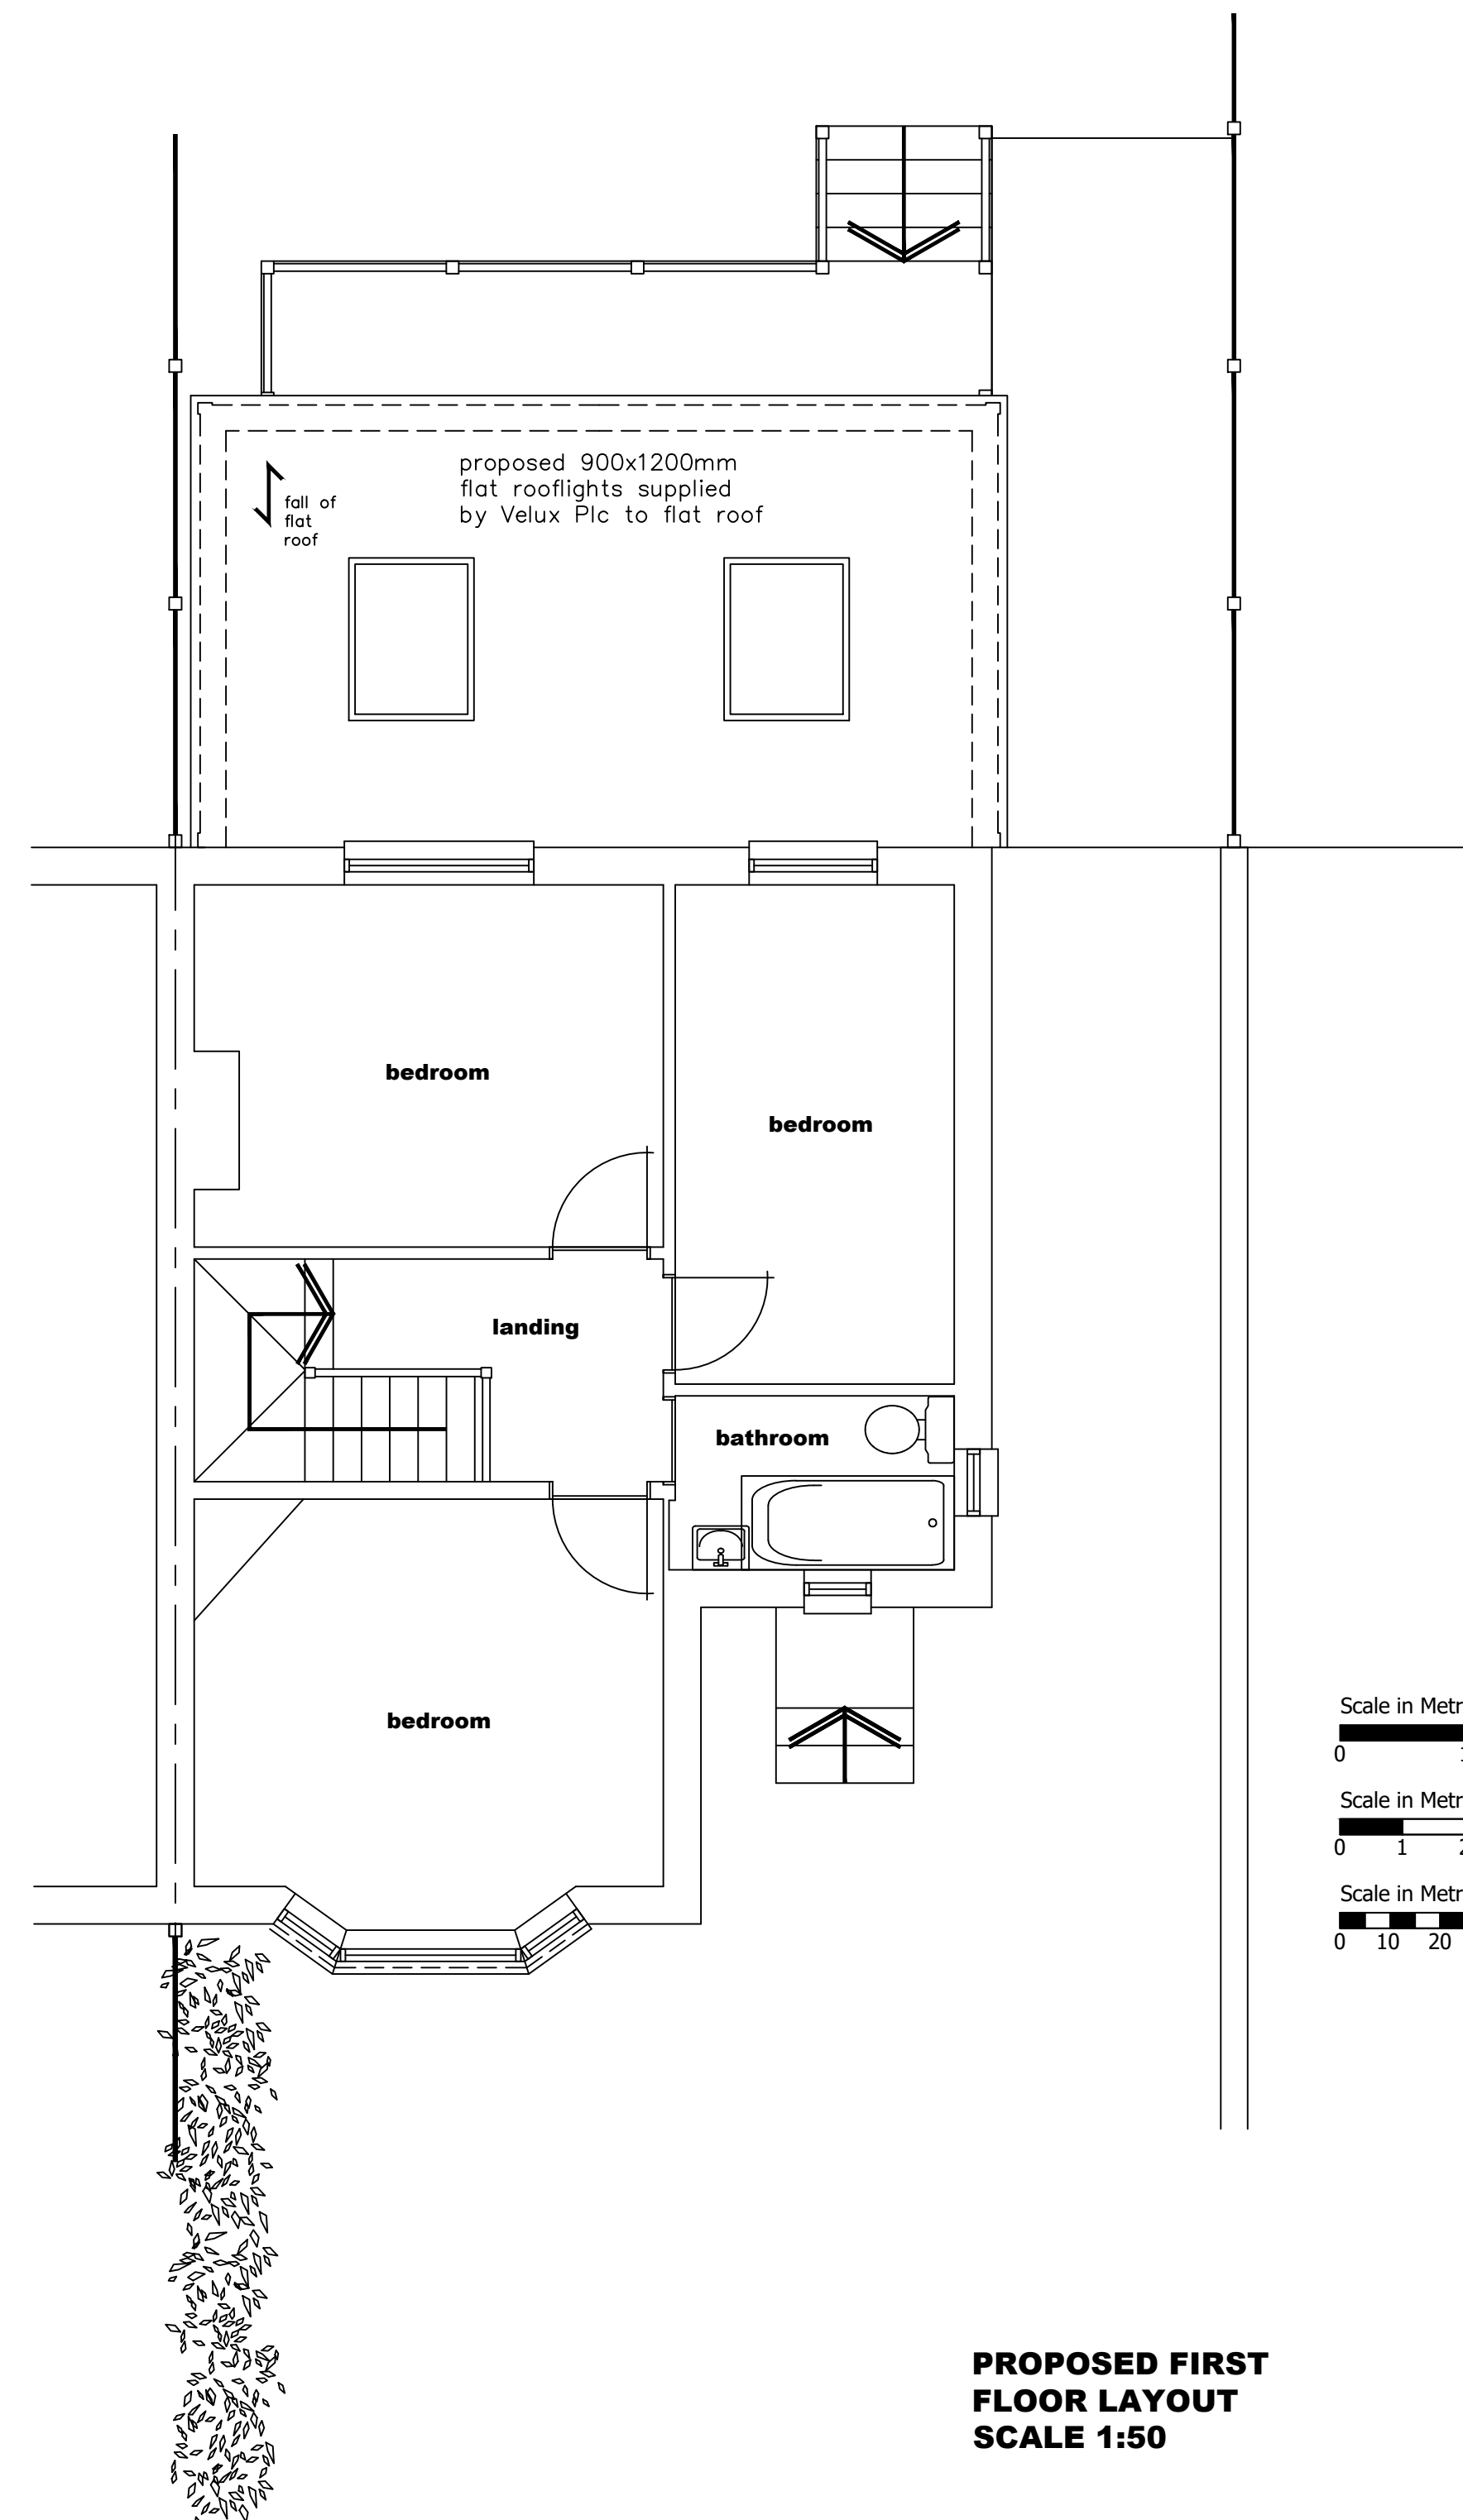


Rev A:	General amendments to Client requirements – 09/04/20
Rev B:	Rooflight window sizes changed timber raised decking to rear, general amendments to suit – 19/04/20



KEY:

-  Blockwork
-  External brickwork
-  Timber/metal framed stud walling
-  Mains Powered Extract Fan
-  Mains Powered Interconnecting smoke detectors

SVP Soil & vent pipe
SS Stub stack
RWP Rain water pipe

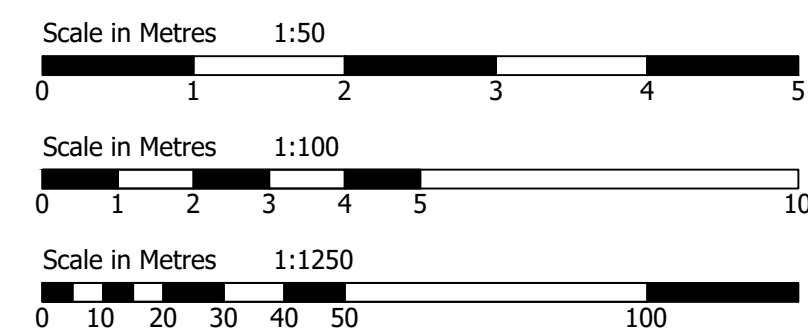

**PROPOSED FIRST
FLOOR LAYOUT
SCALE 1:50**