
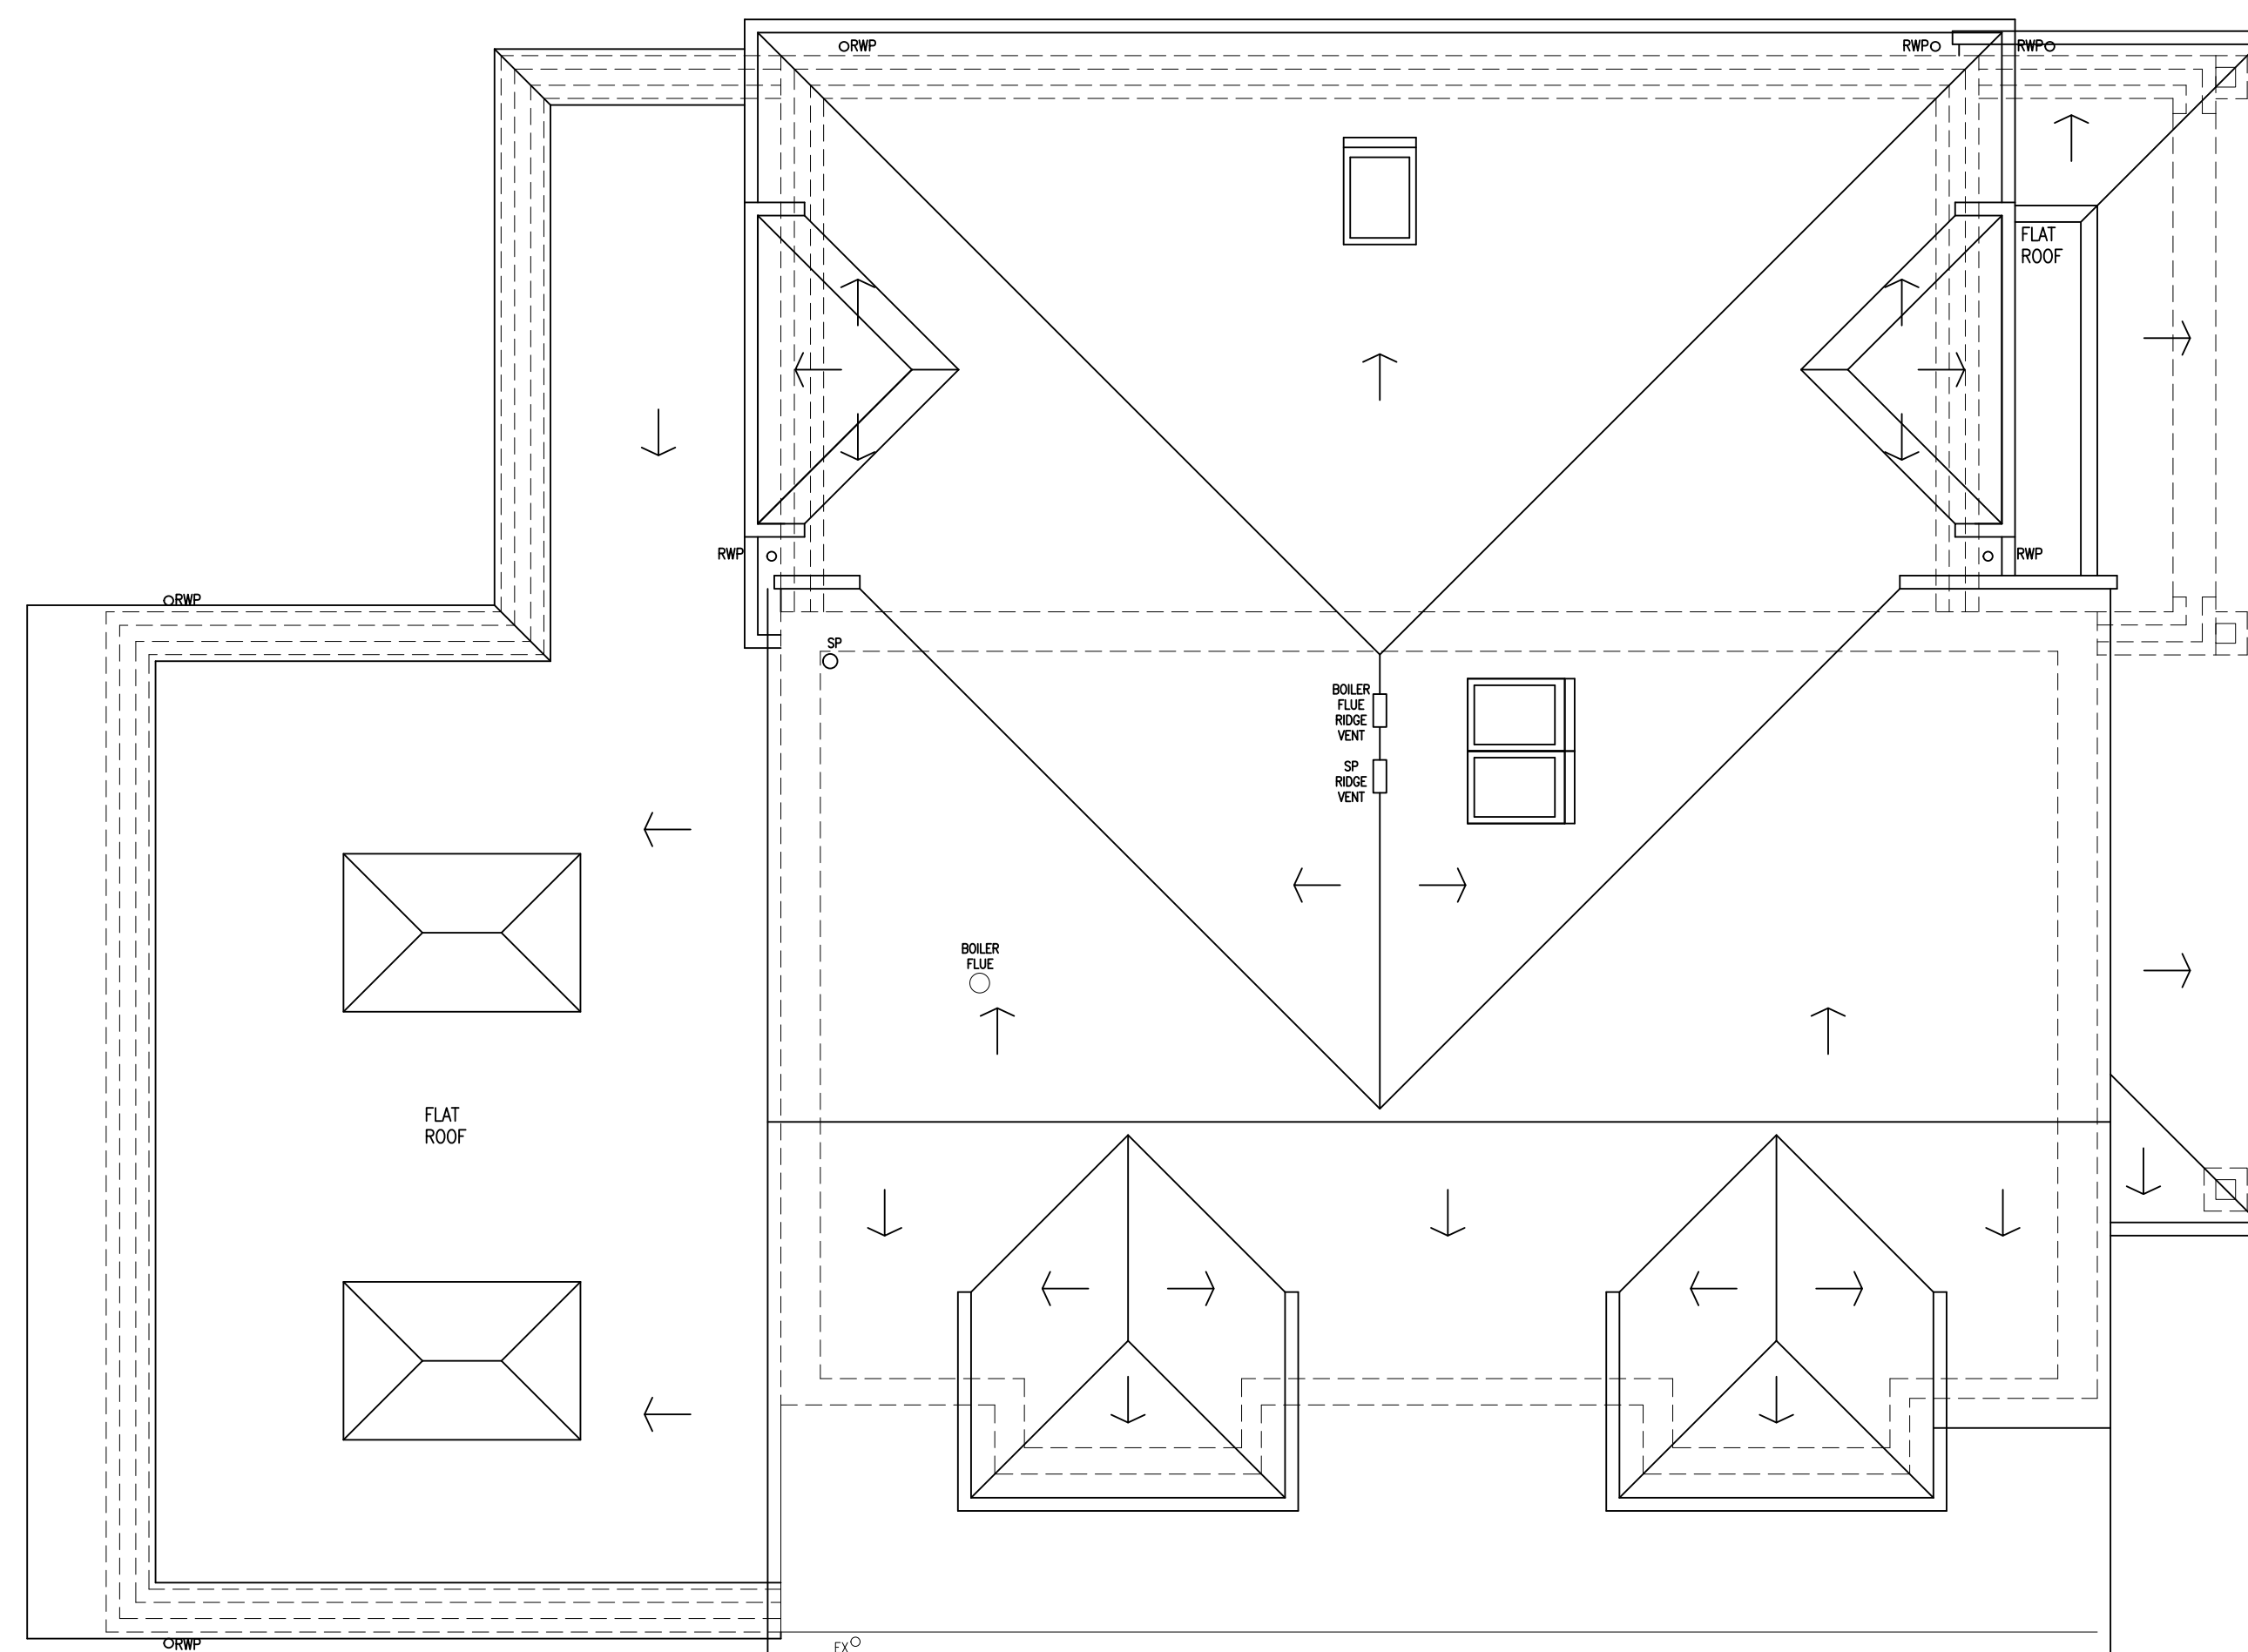
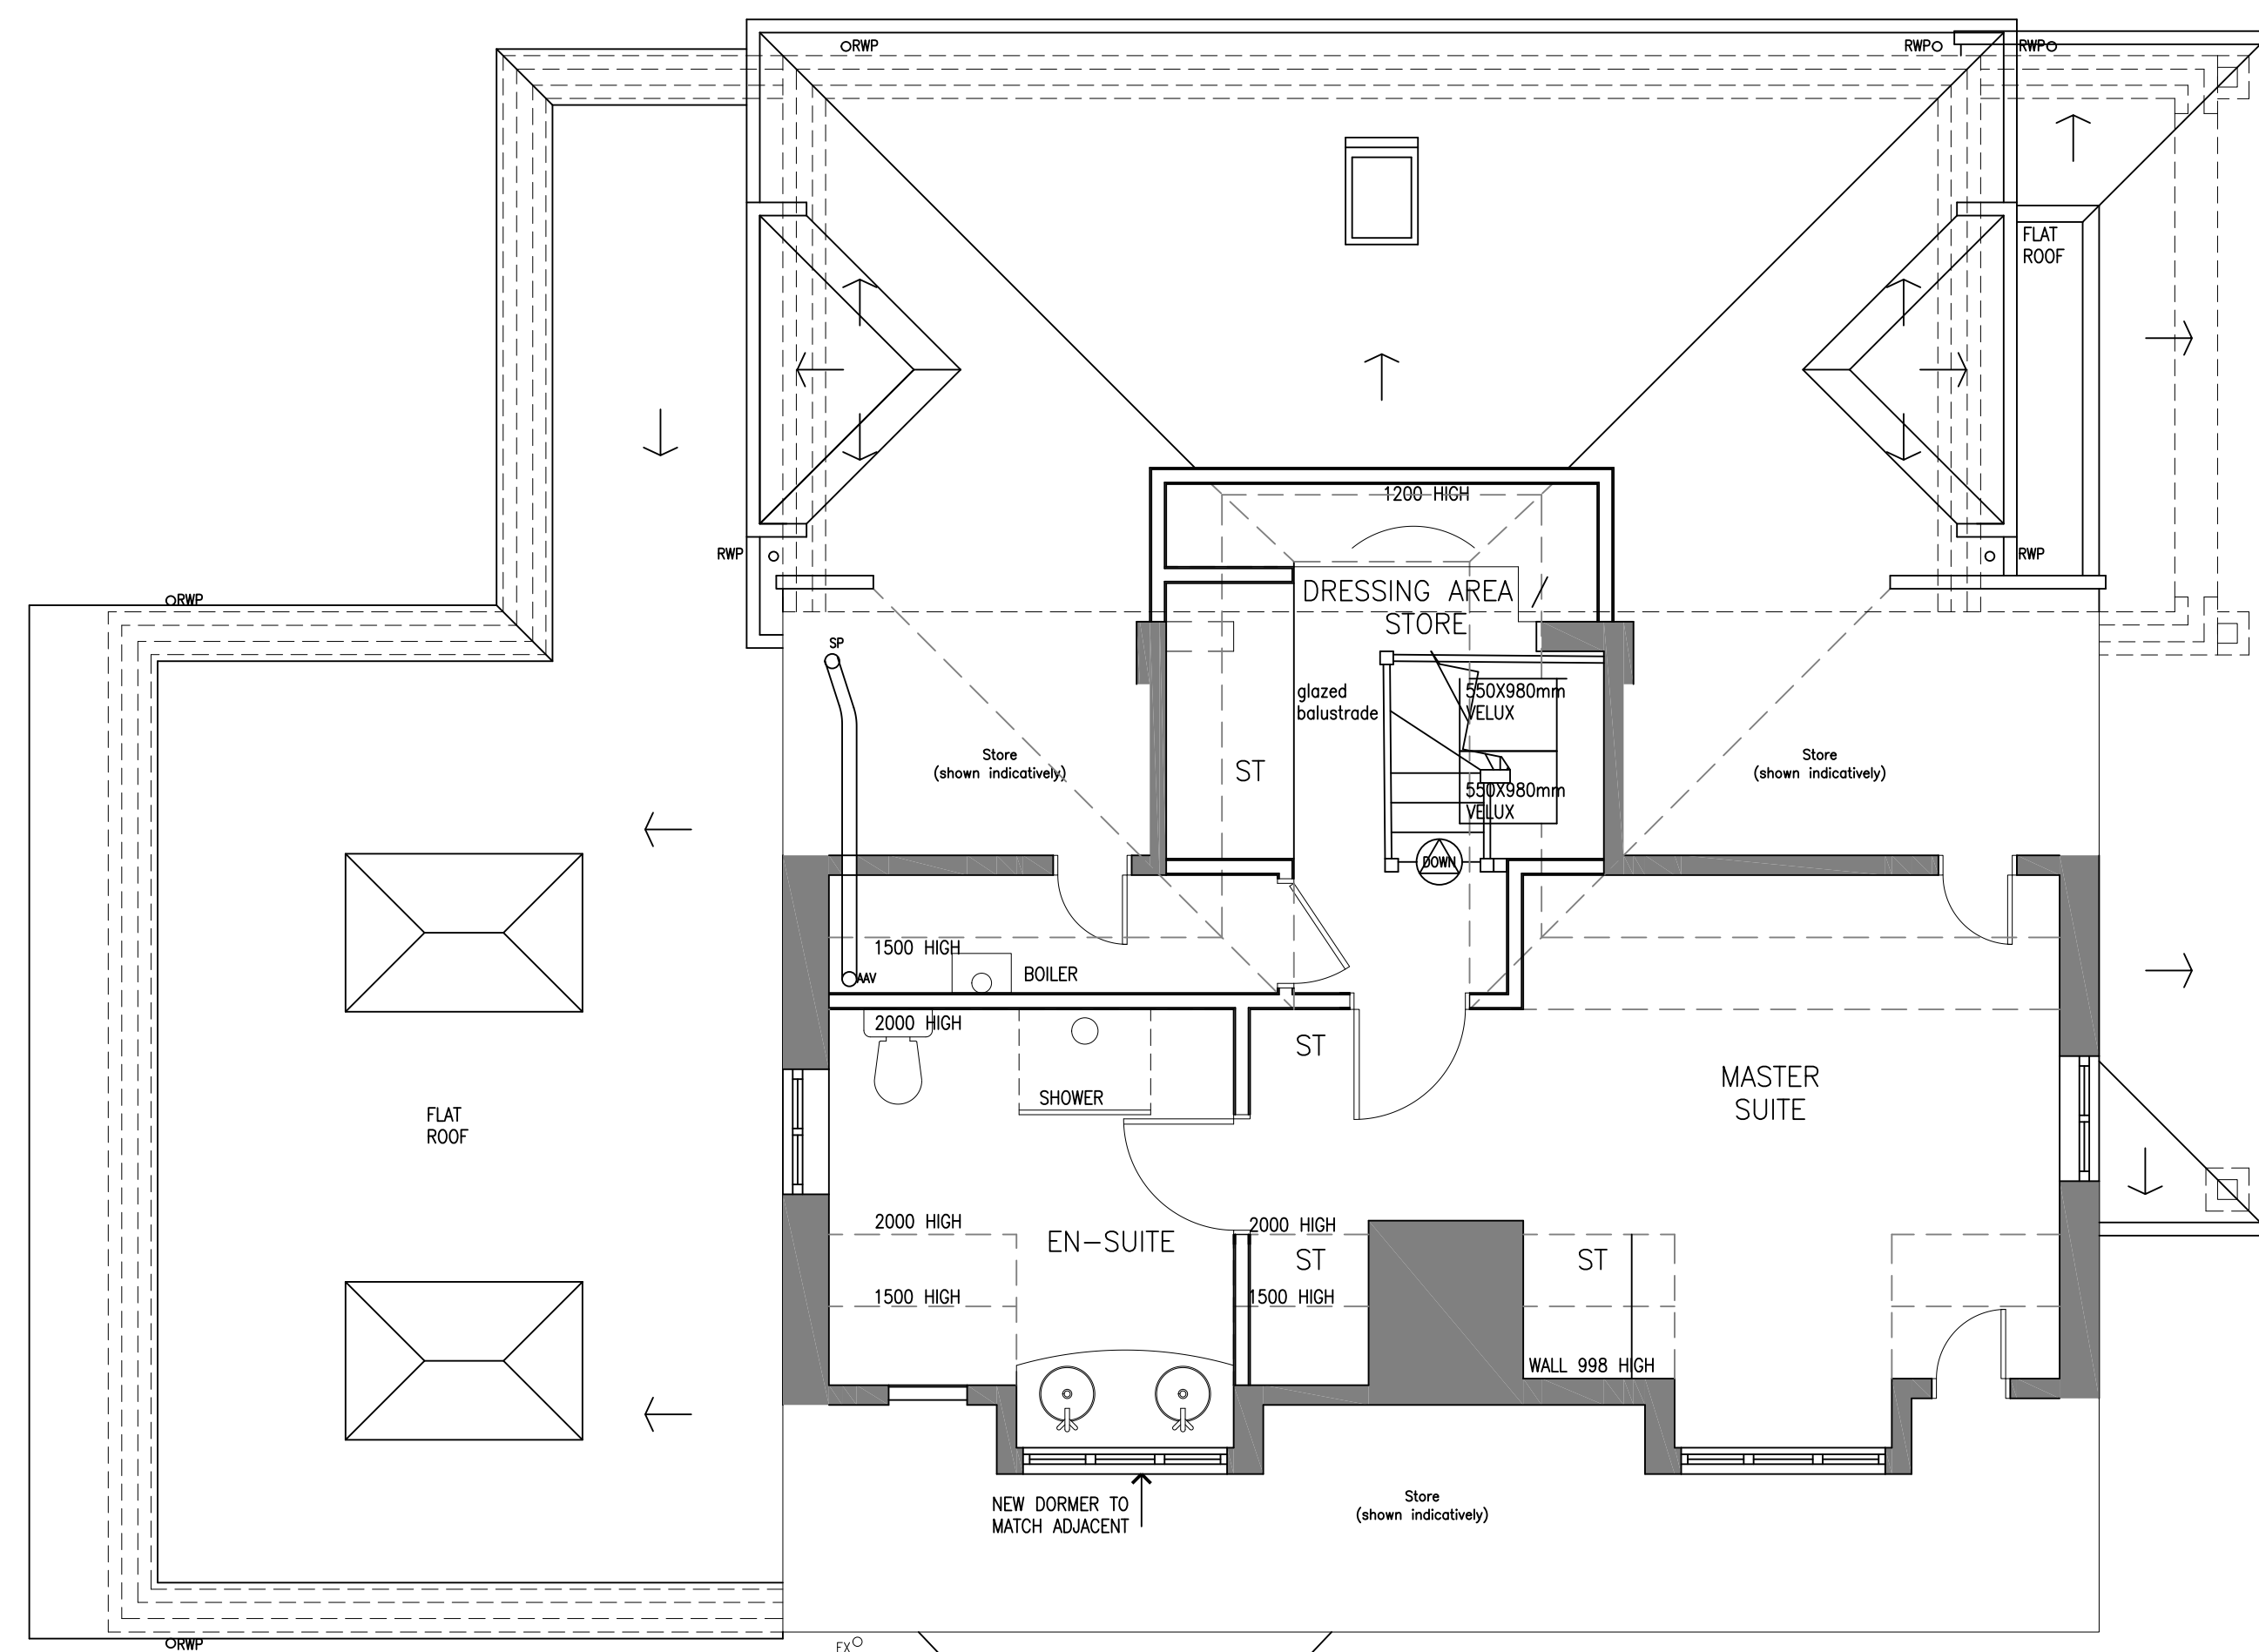
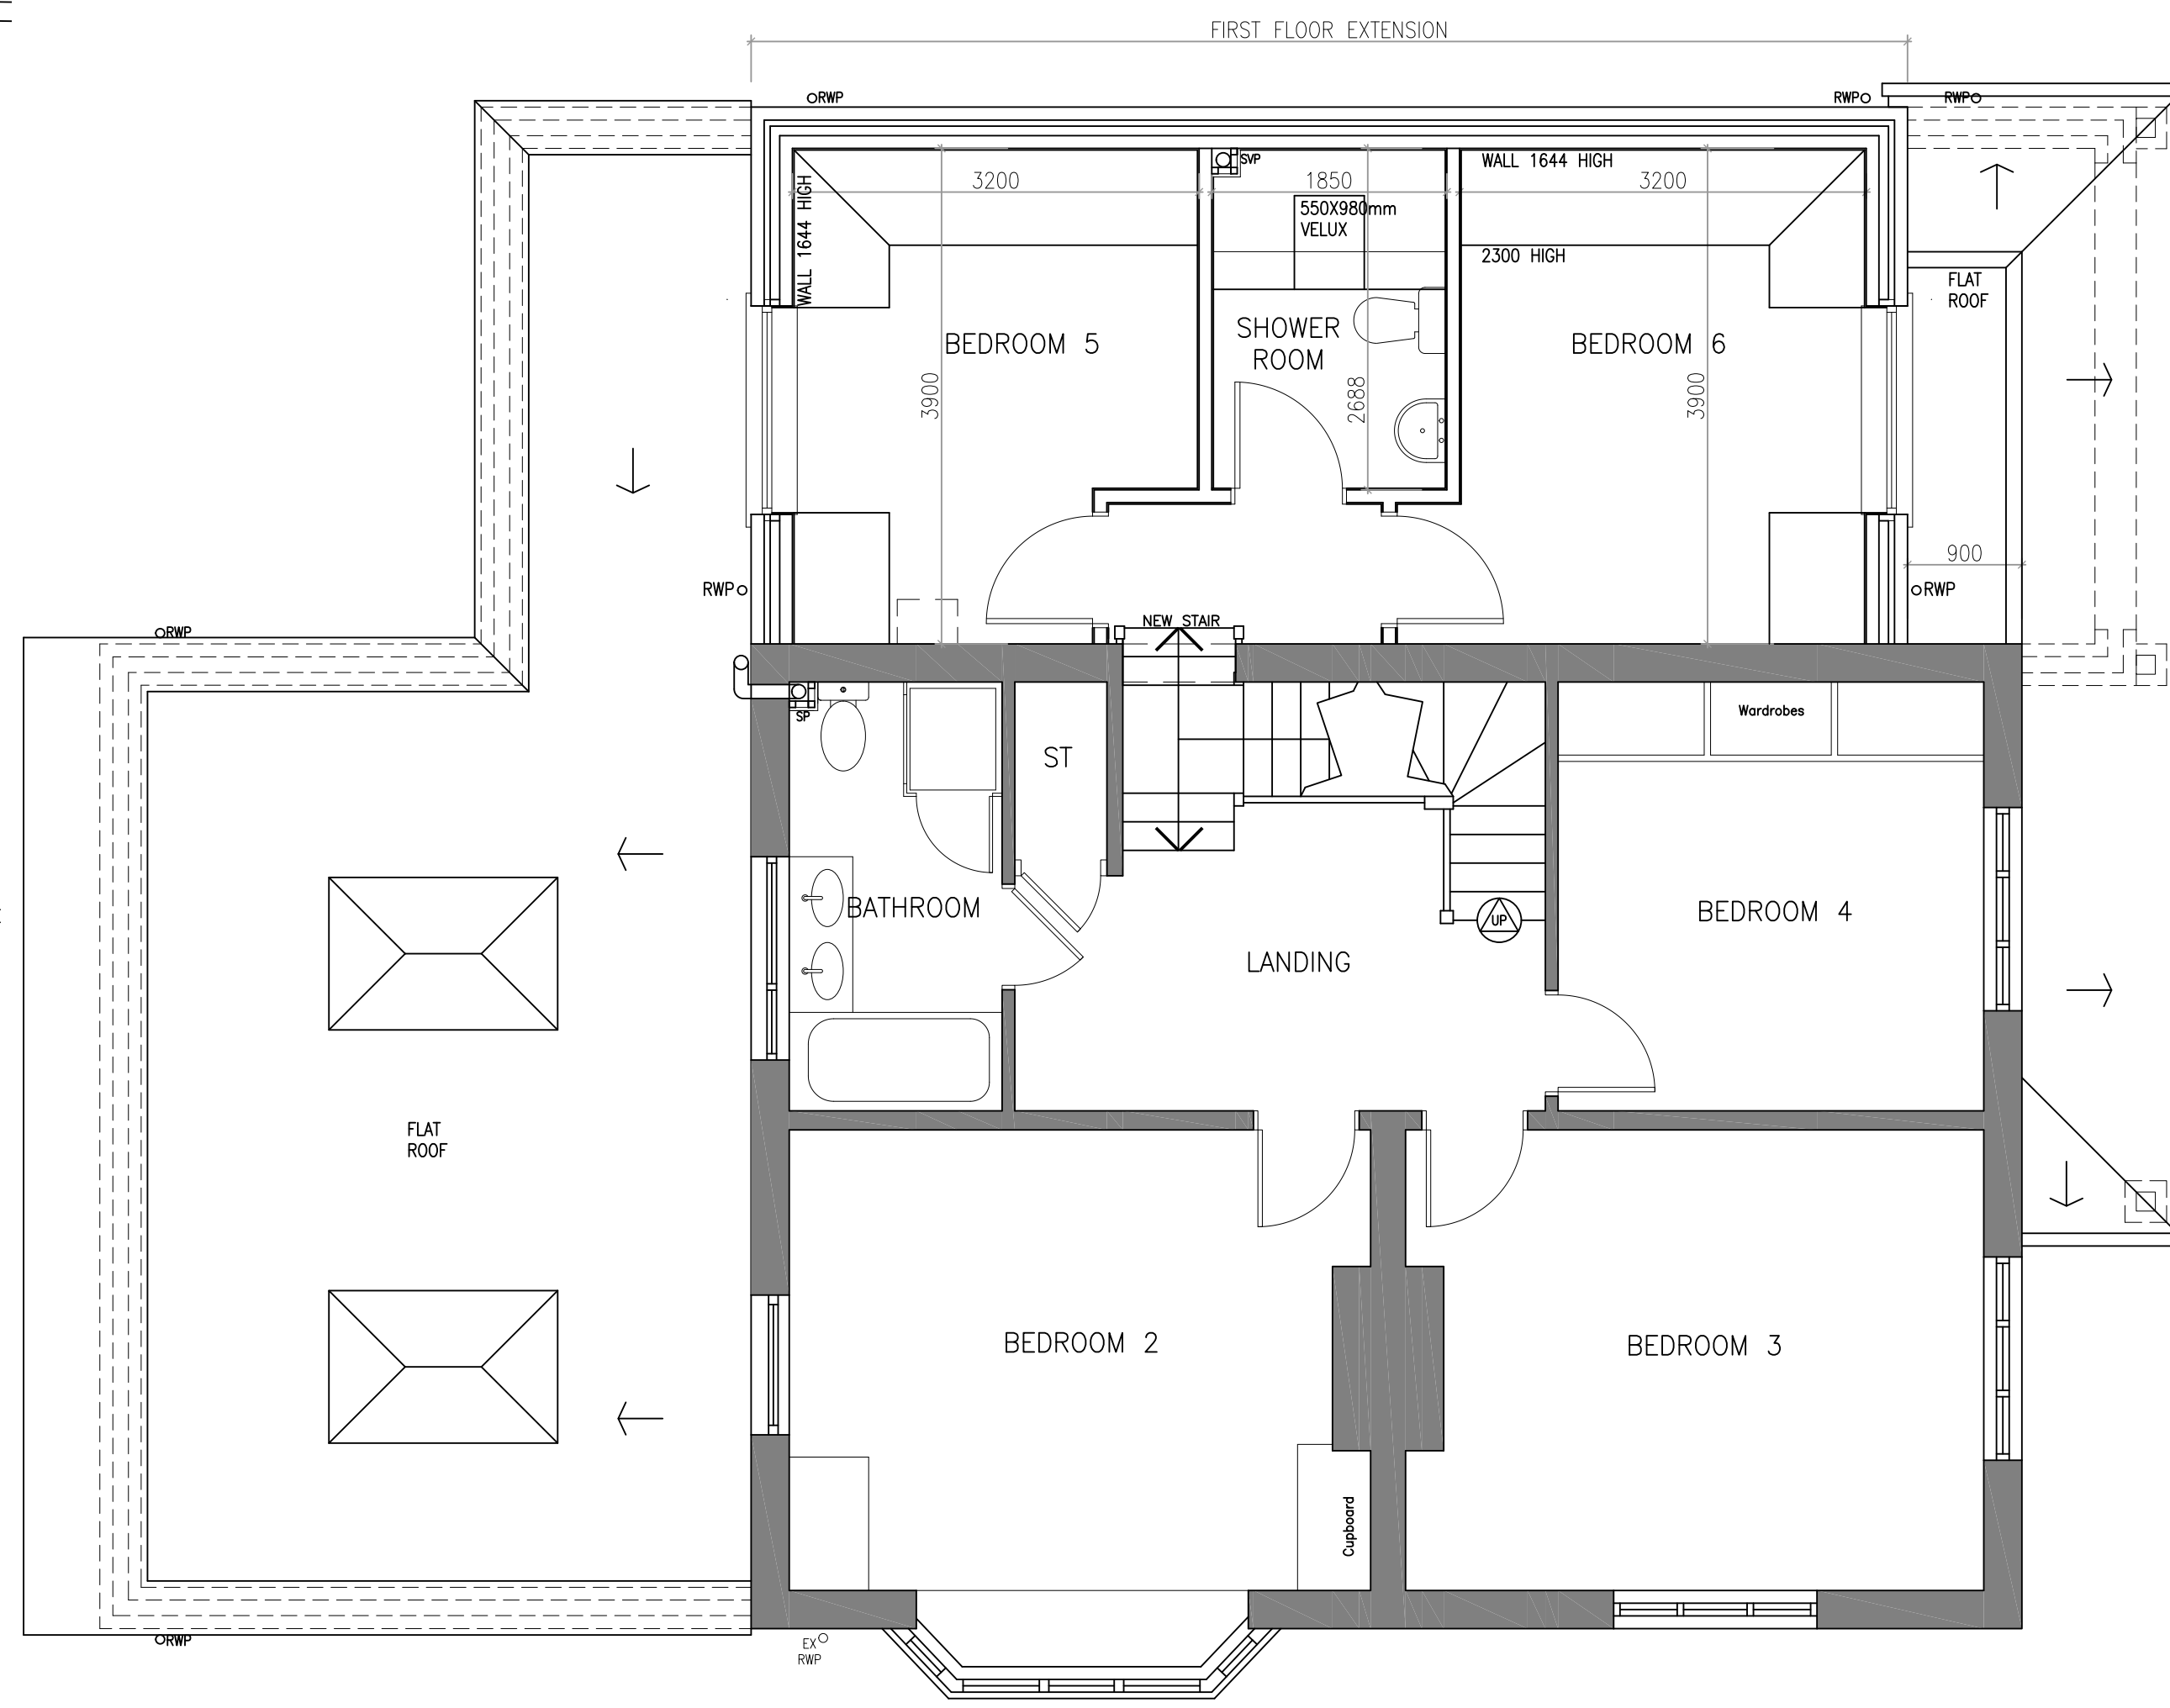


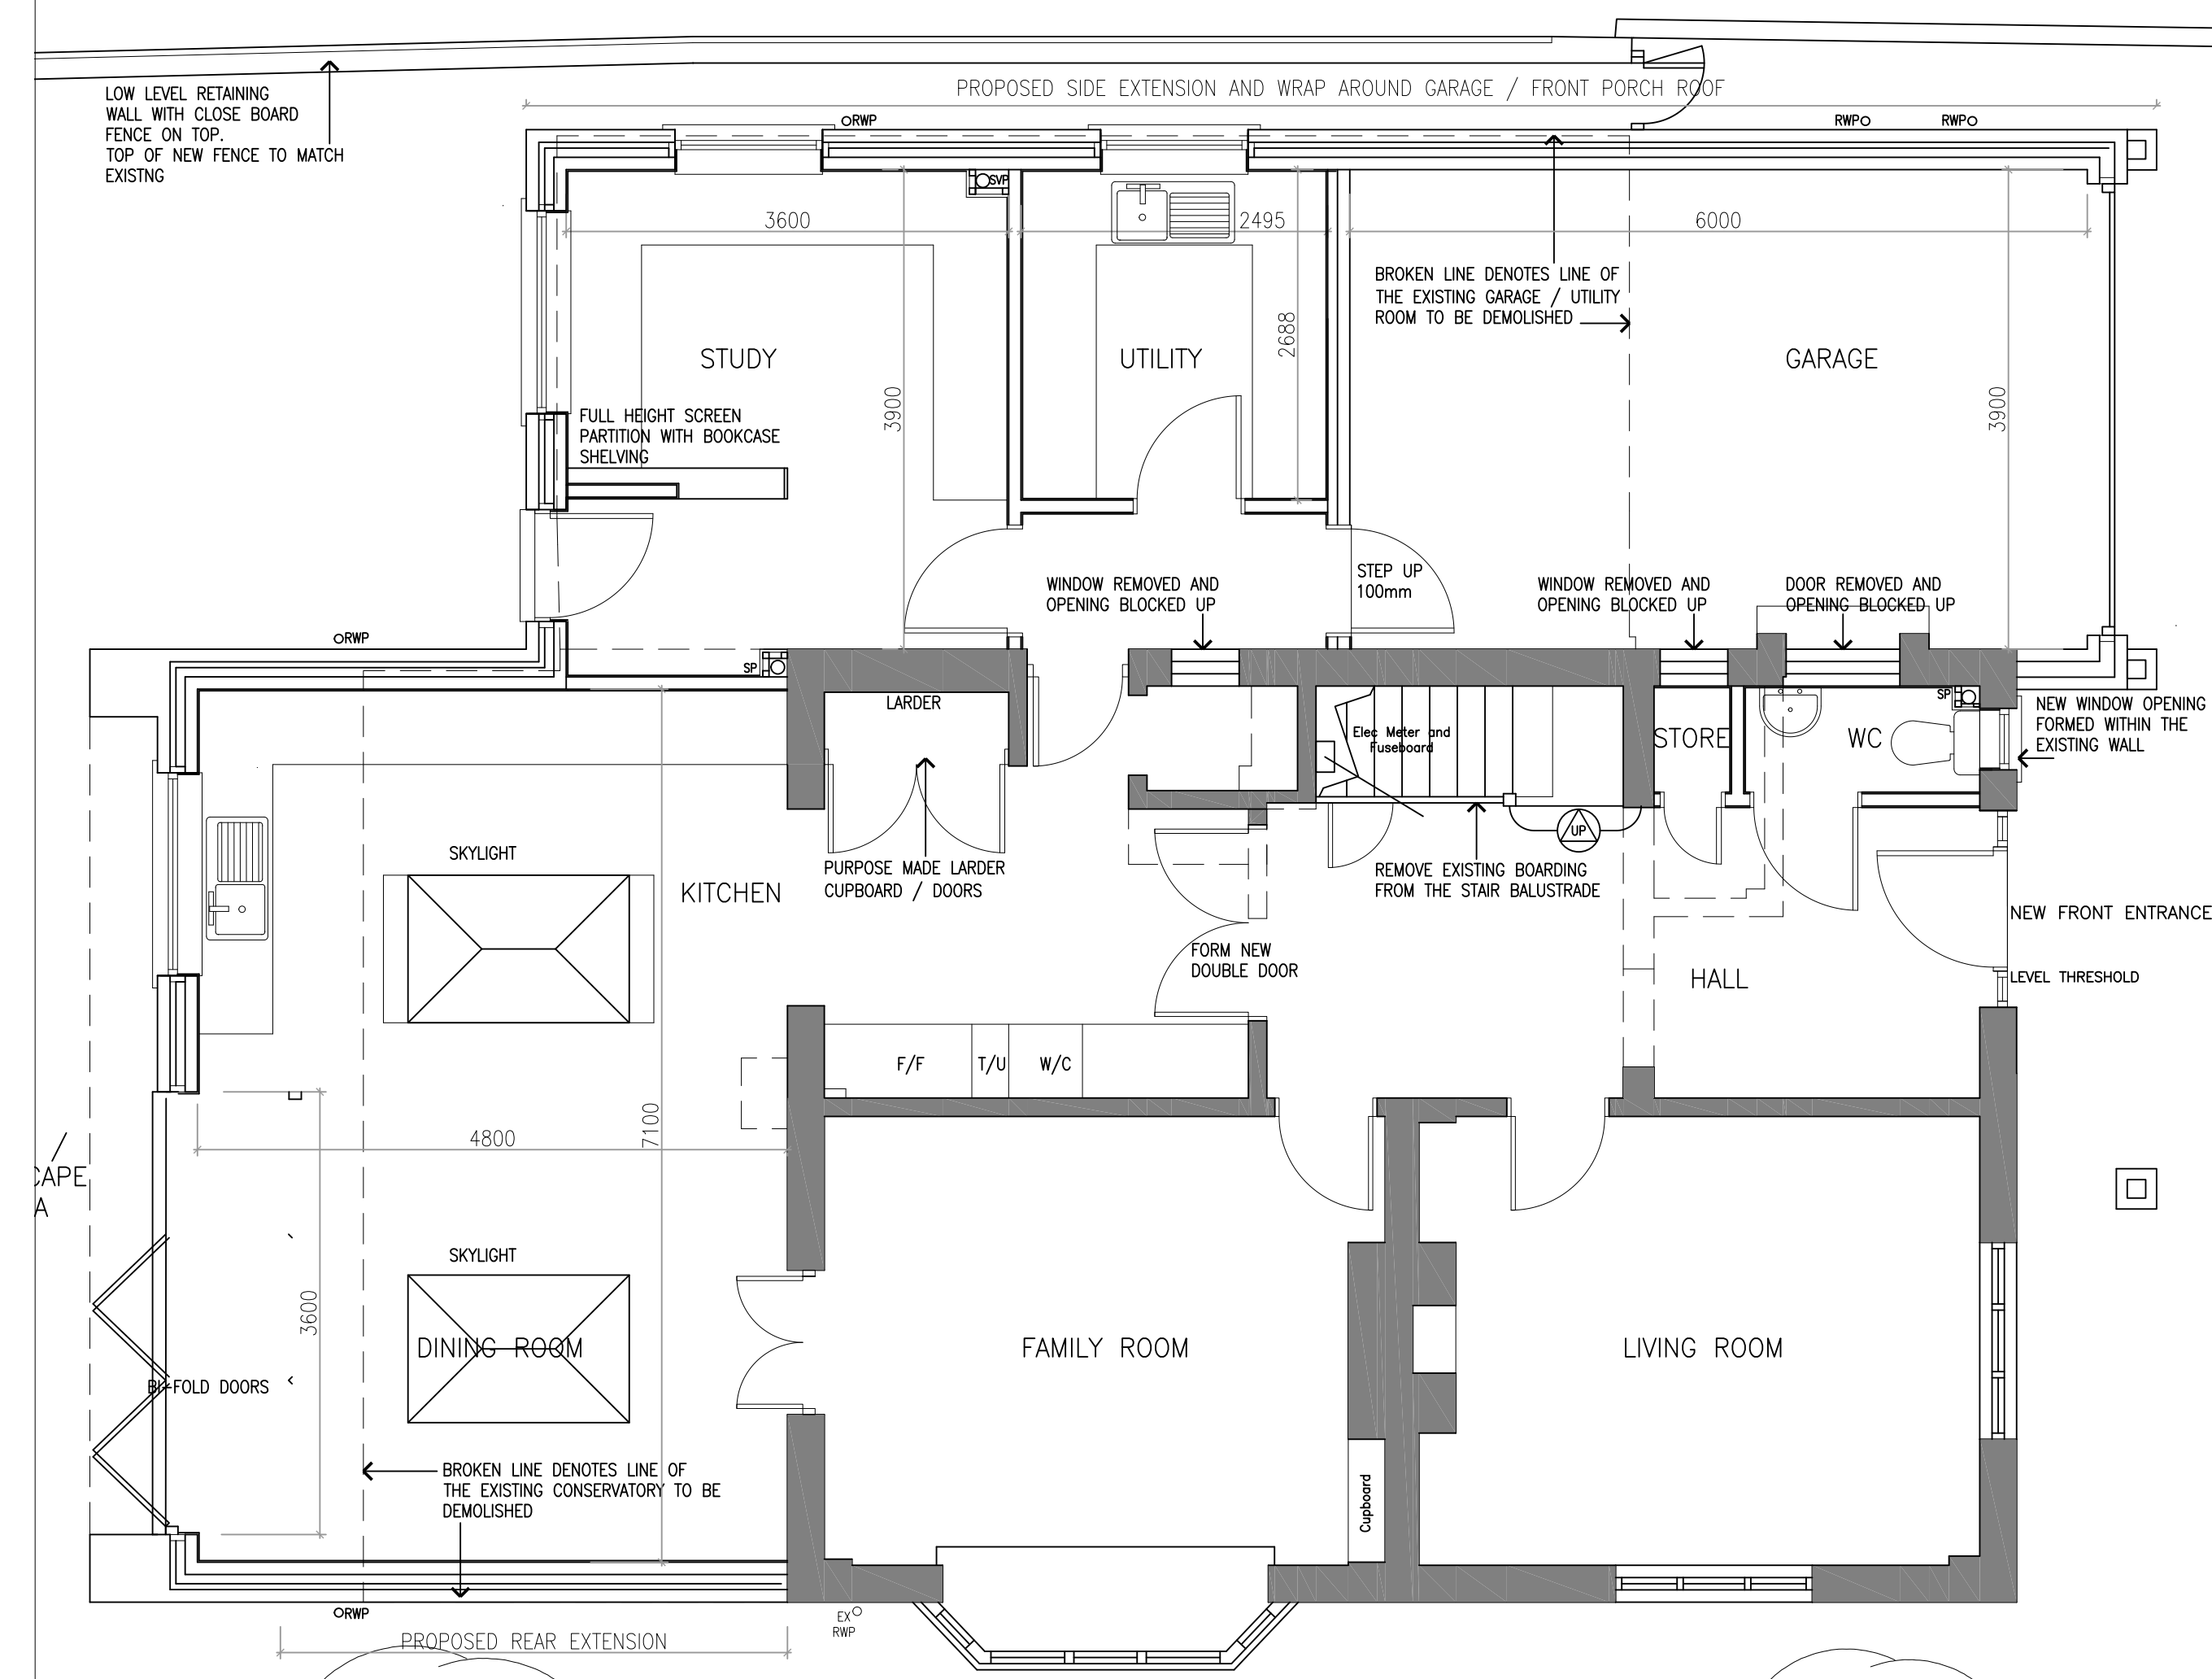


NOTES

DO NOT SCALE OFF THIS DRAWING
CHECK ALL DIMENSIONS ON SITE BEFORE ANY WORK IS
COMMENCED
ALL GOODS MATERIALS AND WORKMANSHIP MUST CONFORM
WITH CURRENT BUILDING REGULATIONS, BRITISH STANDARDS
AND CODES OF PRACTICE
COPYRIGHT OF THIS DRAWING IS RETAINED BY THE ARCHITECT
AND IT MUST NOT BE REPRODUCED WITHOUT WRITTEN CONSENT

KEY:

	Ceiling Height
F-C 0.78	Window - Floor to Ceiling
C-H 0.95	Window - Cill to Head
DH 2.02	Door Height
BH 2.38	Beam Height
FZ FL First Flr	Finish Floor Level

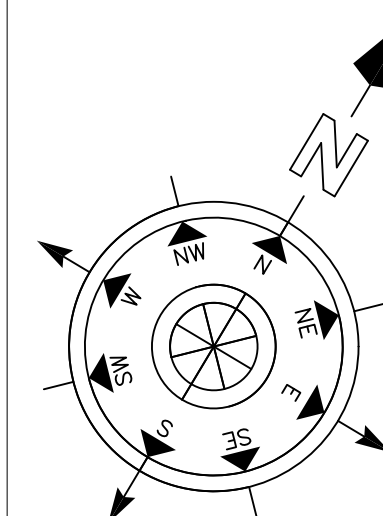

CLIENT
James and Elouisa Rowan

JOB TITLE

5 Bernard Road
Arundel
BN18 9EP

DRAWING TITLE

Proposed Plans

DATE	SCALE	DRAWN BY	AD
19.03.2019	1:50	CHECKED BY	MF
JOB NO.	DRAWING NO.	REVISION	
19018	2.01	A	