


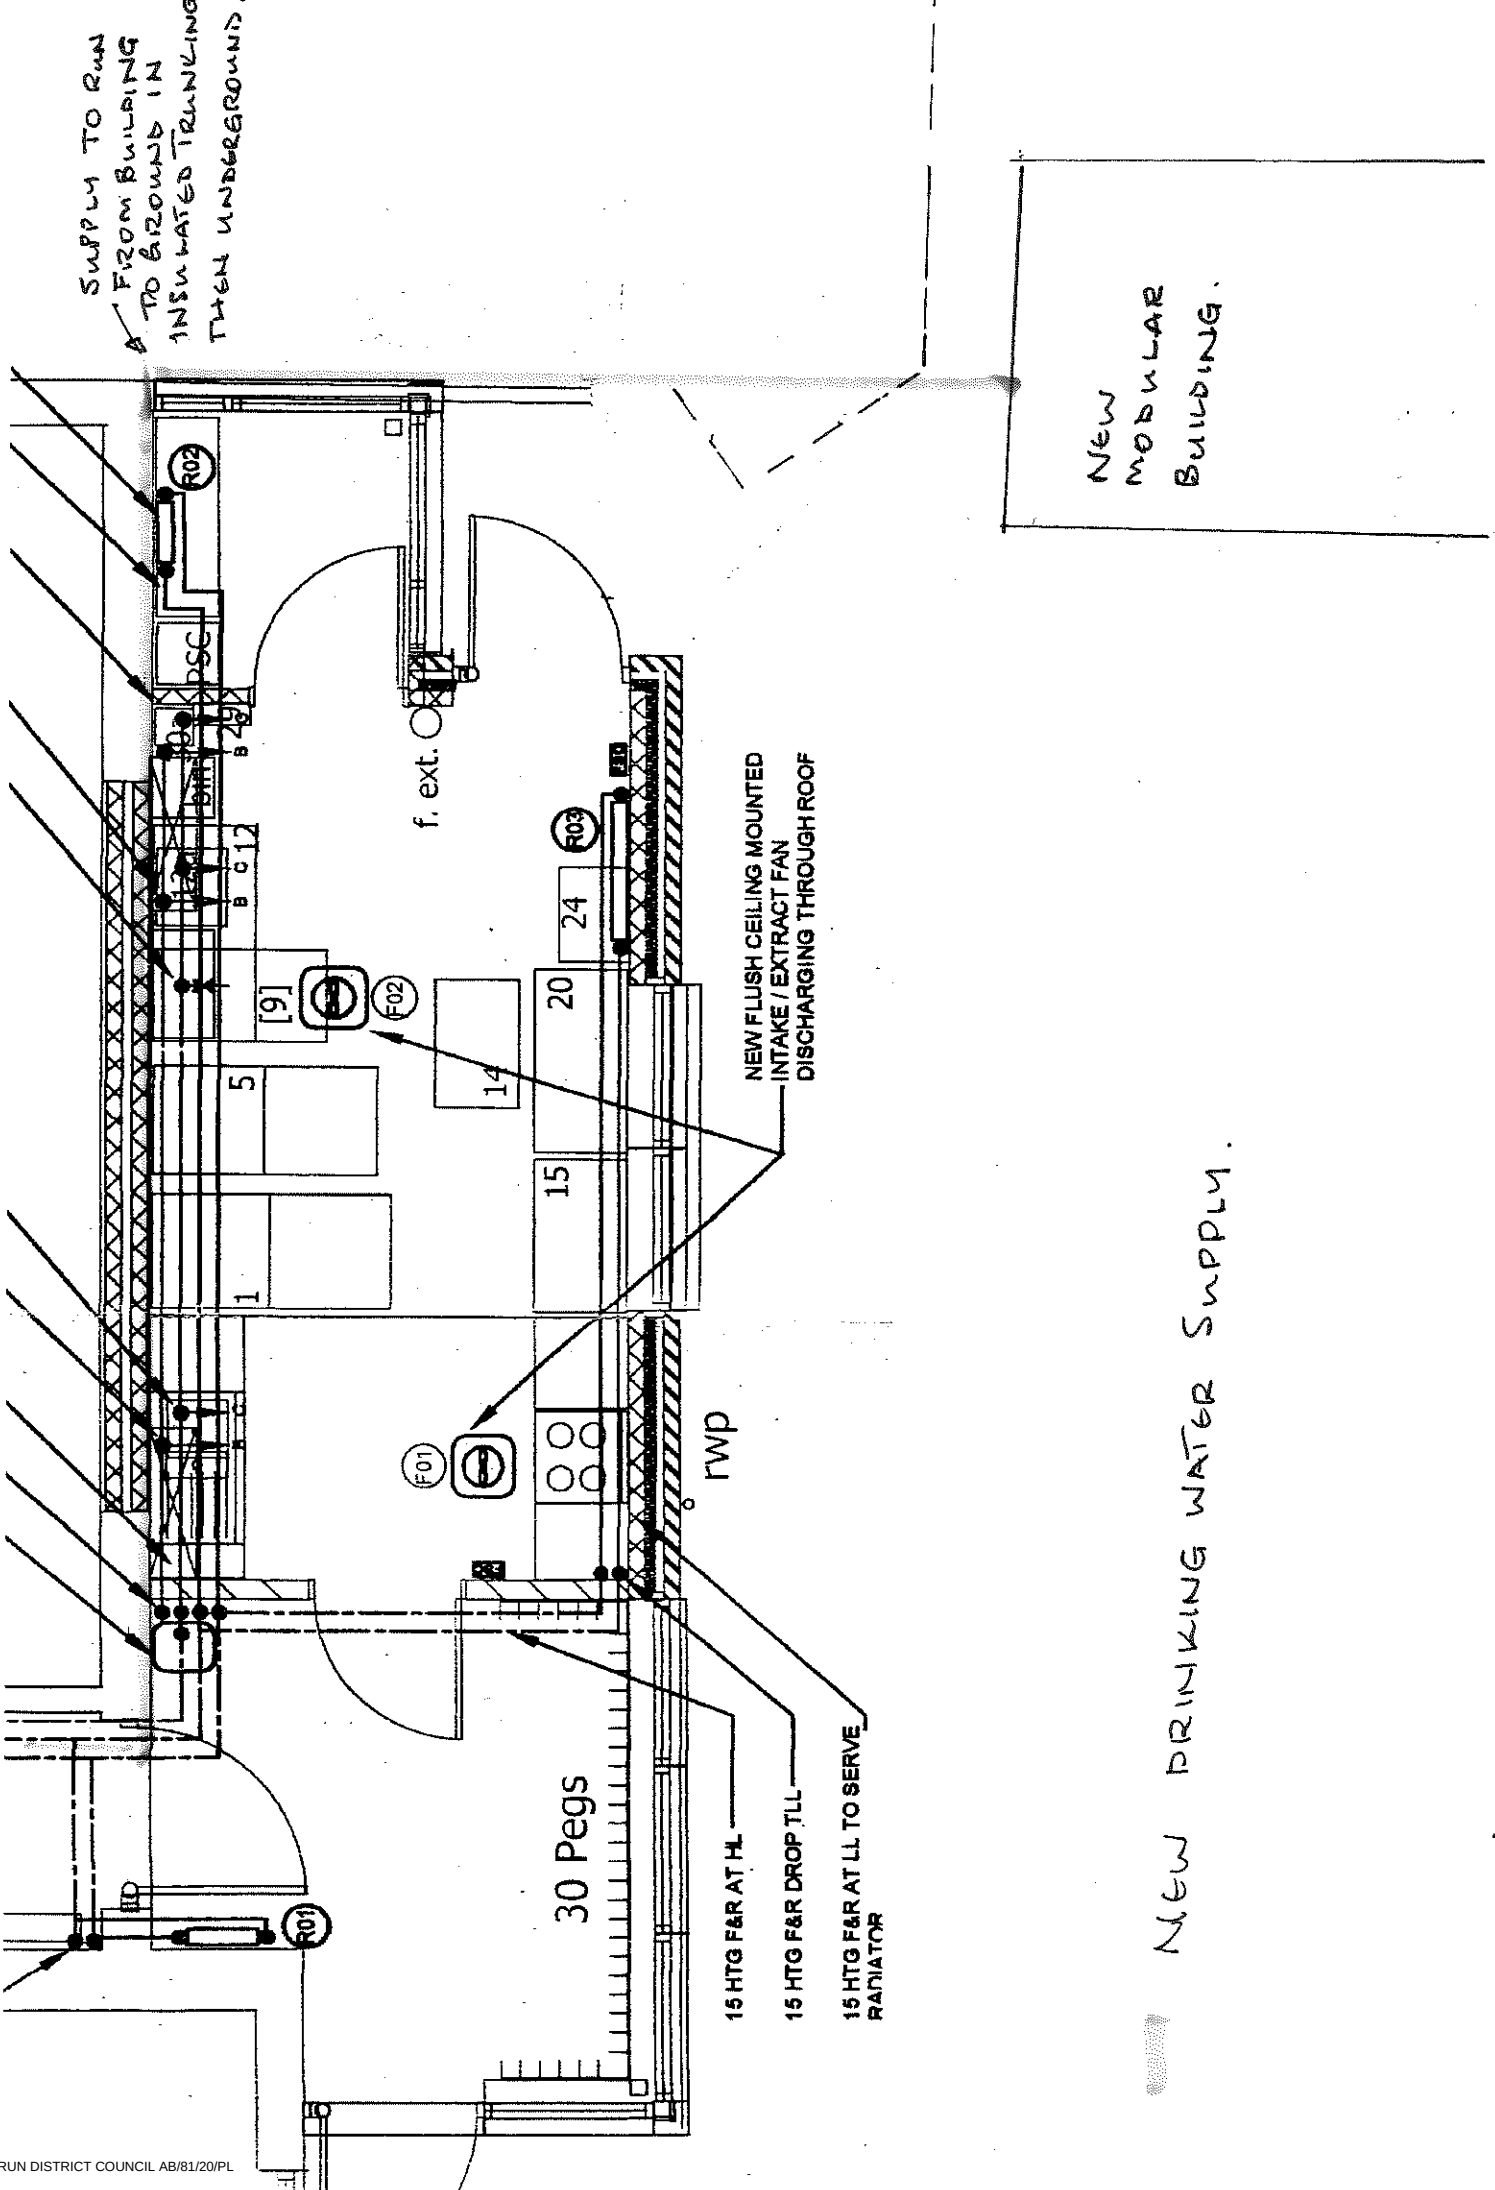

SUPPLY TO RUN
FROM BUILDING
TO GROUNDS IN
INSULATED TRUNKING
THEN UNDERGROUND.

NEW
MODULAR
BUILDING.

NEW DRINKING WATER SUPPLY.

NEW FLUSH CEILING MOUNTED
INTAKE / EXTRACT FAN
DISCHARGING THROUGH ROOF

rwp

15 HTG F&R AT HL
15 HTG F&R DROP TLL
15 HTG F&R AT LL TO SERVE
RADIATOR

30 Pegs

F01

F02

F03

R02

R01

f. ext. O