



Rev1	Condition Survey Update	06/04/09	Checked	Checked
Rev2	PN00459 Toilet Refurbish	07/06/10	008	Checked
Rev3	PC-00427 Kitchen Extension	24/02/11	008	Checked
Rev4	Internal Alterations Updated to show new Medical Room	21/03/12	008	Checked
Rev5	Room 003 expanded due to structural alteration	13/09/17	SRO	Checked
Rev6	Classroom extension added	01/10/17	SRO	Checked

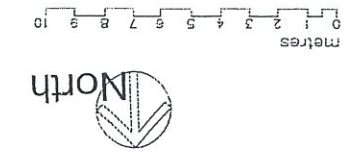

Spatial relationships between buildings or structures may not have been maintained in this plan.

PROPOSED MODULAR BUILDING
FOUL WATER. (PROPOSED)
WATER SUPPLY
ELECTRIC SUPPLY
RAINWATER F/W DRAINS
EXISTING

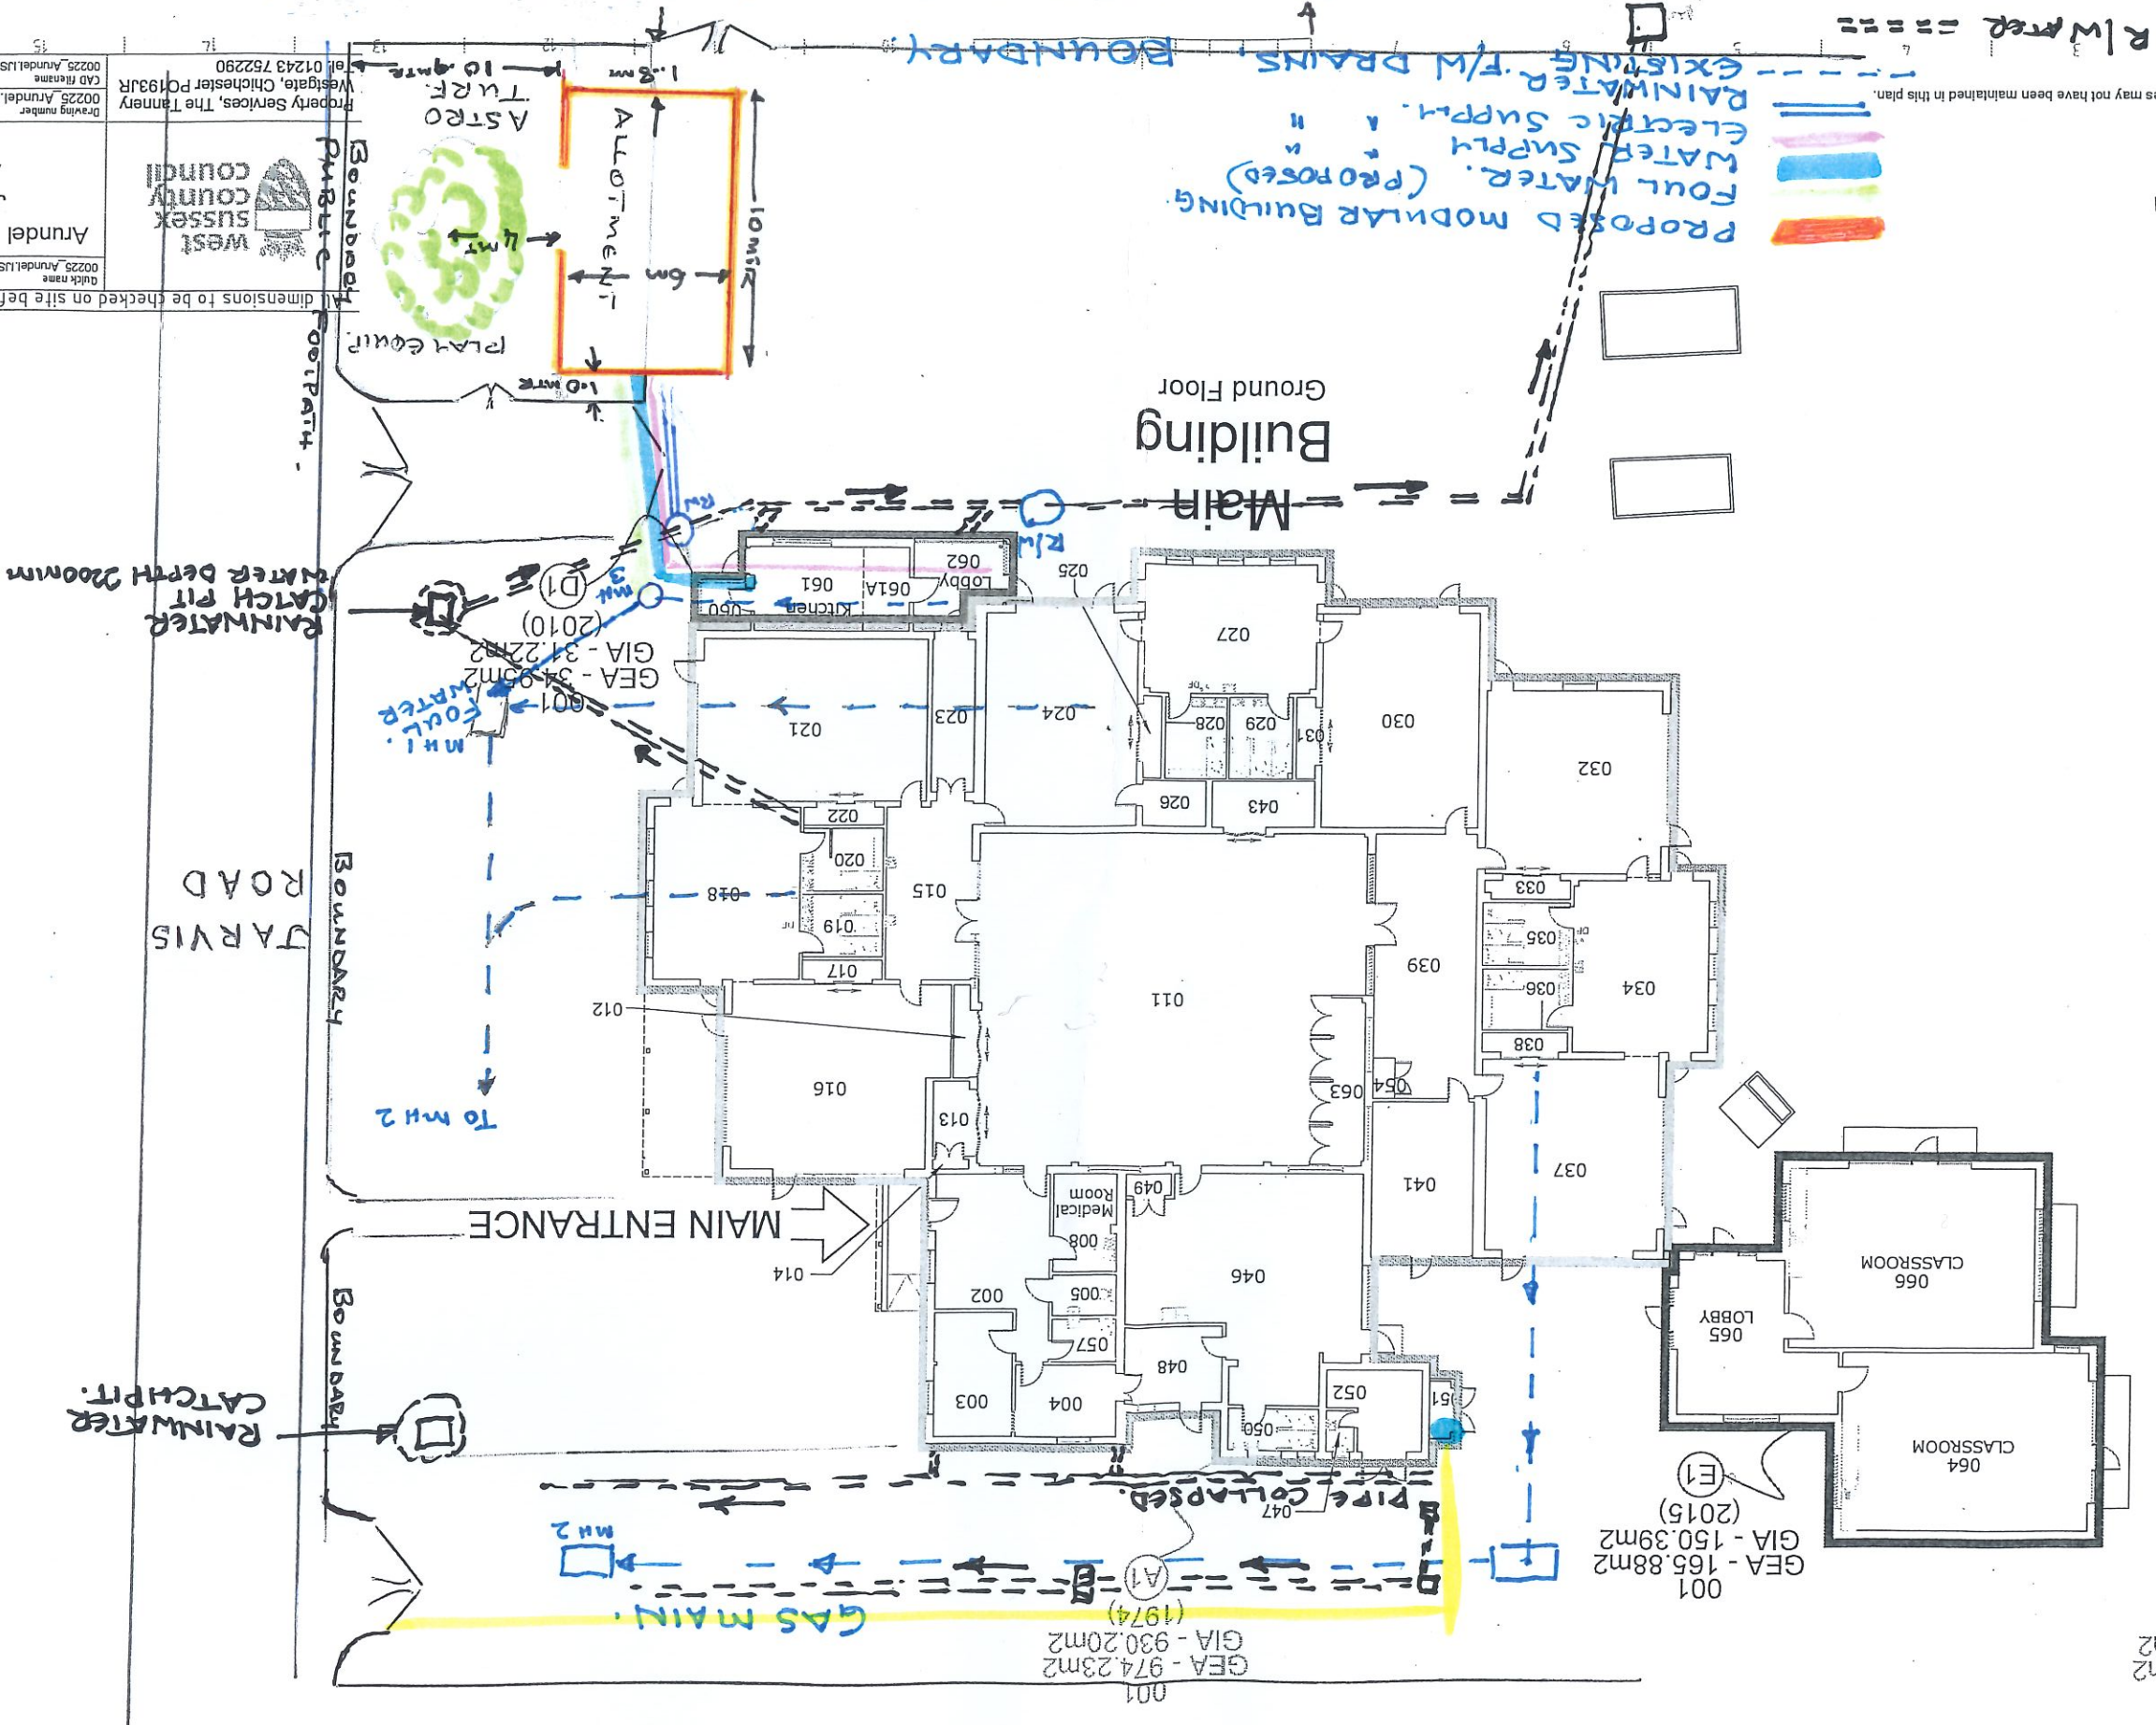

Quick name	00225 Arundel JS	Property ref	225	DPS No.	3301
Arundel CE Primary School	Arundel JS	Property ref	225	DPS No.	3301
Arundel CE Primary School	Arundel JS	Property ref	225	DPS No.	3301
