


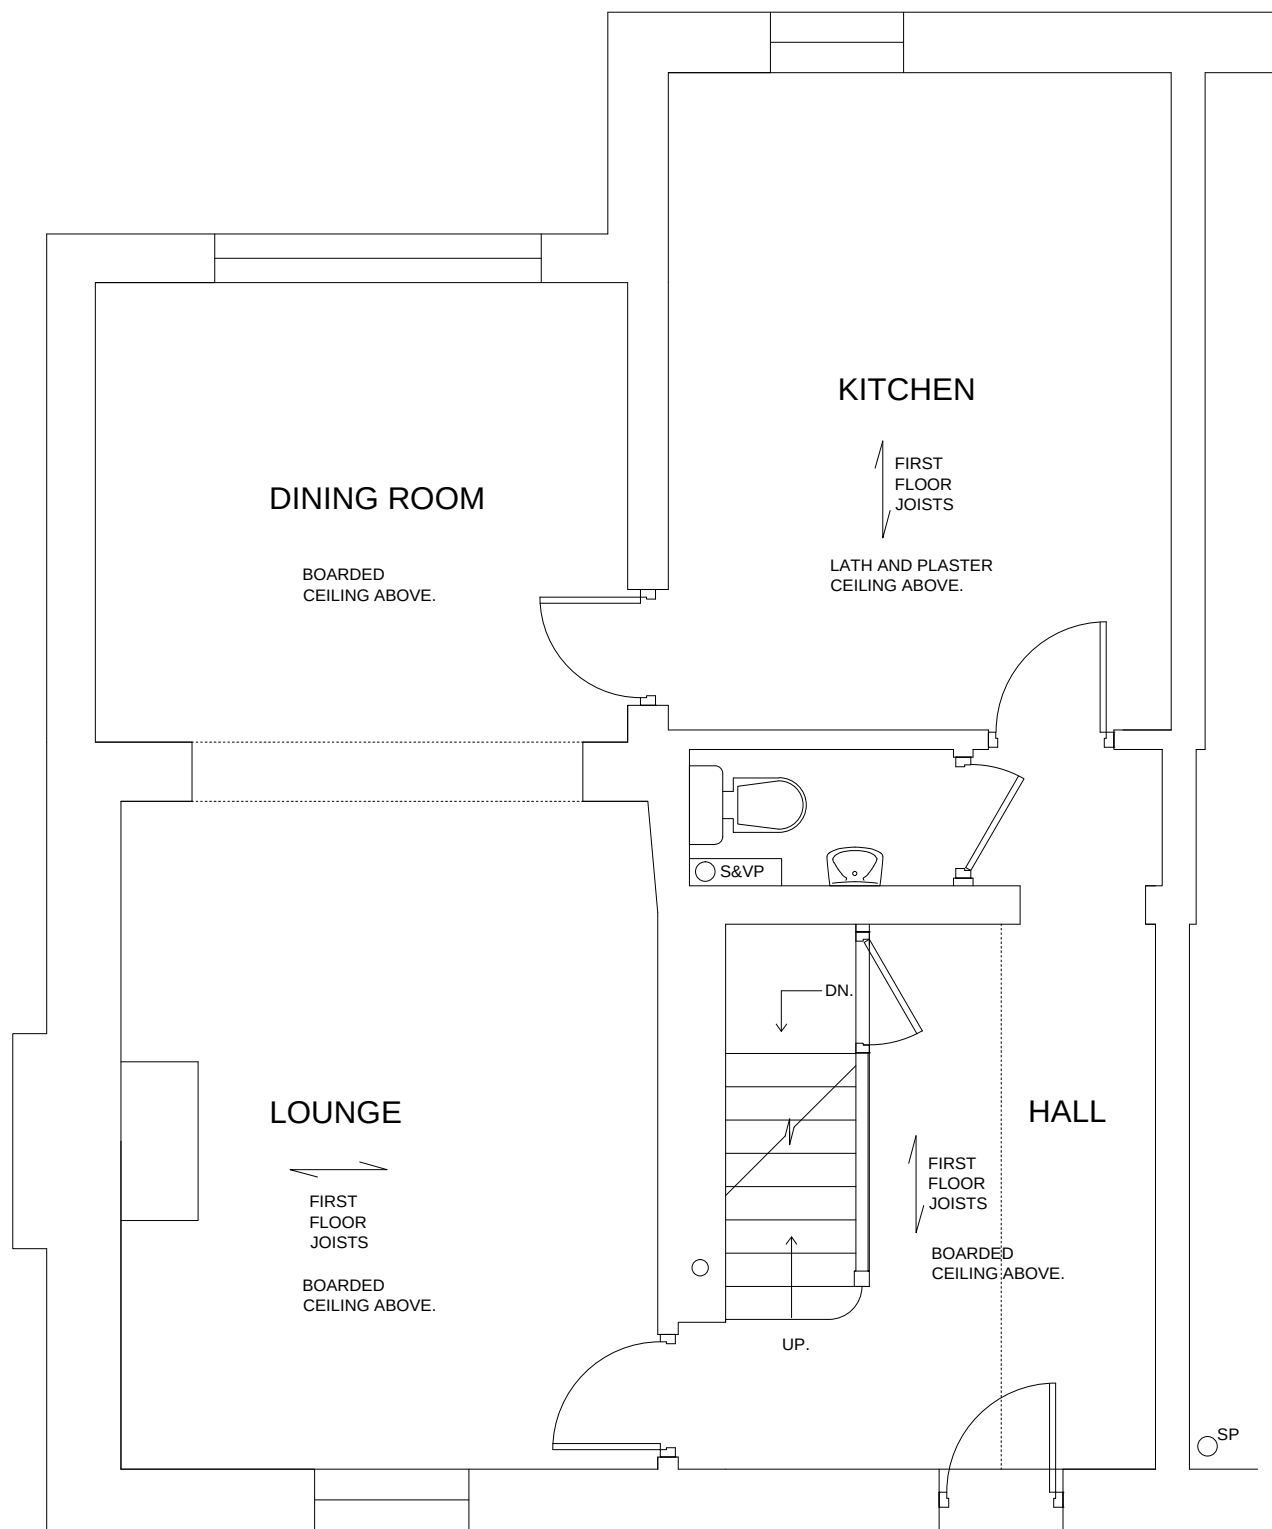

Scale
0

5m



Michael Pearce & Associates Ltd
Chartered Surveyors - Architectural Consultants
Tel 01903 786839 Mob 07812 195560

ALTERATIONS

TROY HOUSE EAST, 83 TARRANT STREET
ARUNDEL. WEST SUSSEX. BN18 9DN.

DRW NO 2 SCALE 1/50 (A3)

EXISTING GROUND FLOOR PLAN