


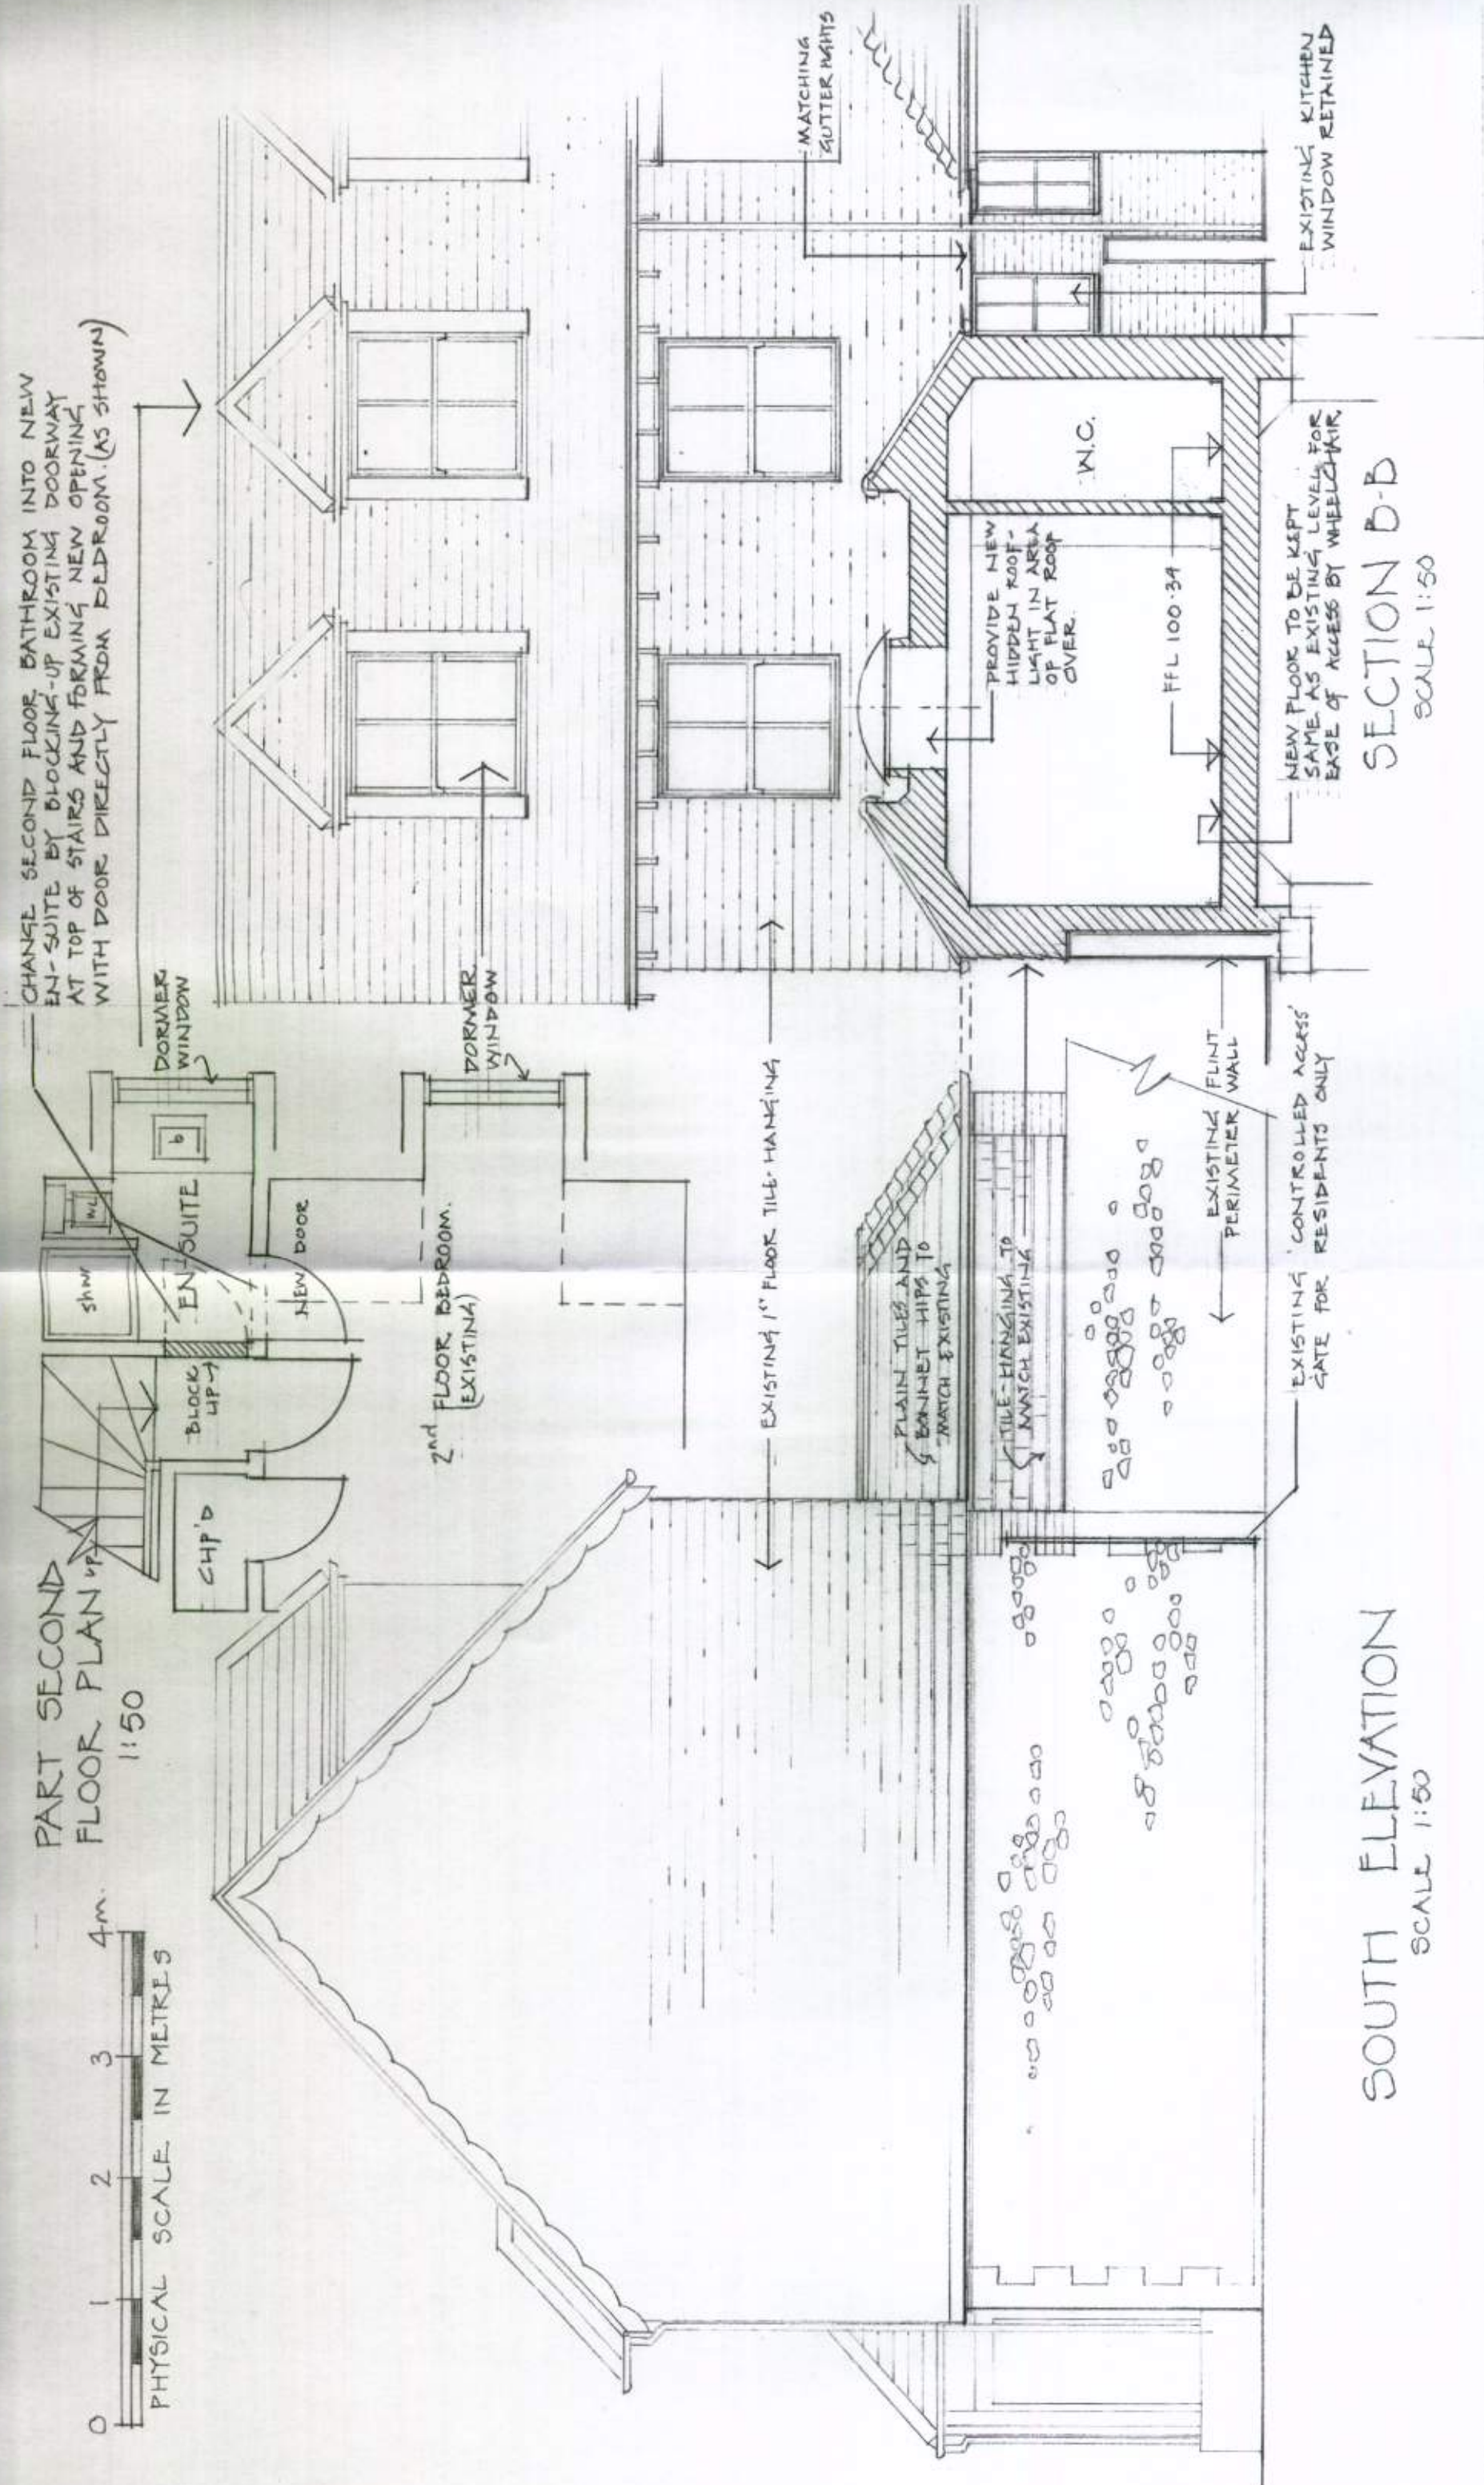

NEIL HOLLAND
ARCHITECTS

7 Maltravers Street - Arundel
West Sussex - BN18 9AP
Tel 01903 882923 - Fax 01903 884202
Email office@neilhollandarchitects.co.uk
www.neilhollandarchitects.co.uk
Registered in England & Wales Number 03232174

A PROPOSAL FOR A NEW GROUND FLOOR, W.C.
WITH DISABLED ACCESS AT 5 SURREY WHARF-
ARUNDEL - WEST SUSSEX. JOB N: 691 DWG. N: 05 ©
SCALE 1:50 (at A3) . 1ST AUGUST 2011 .

This drawing has been prepared for the purpose of
gaining planning permission only and does not purport
to be a working or contractual drawing and should not be
used for any building or contractual purposes.
This drawing has been prepared based on survey
drawings and information prepared by others.
All dimensions and levels on all drawings must be
checked and verified on site before commencement of
works.