


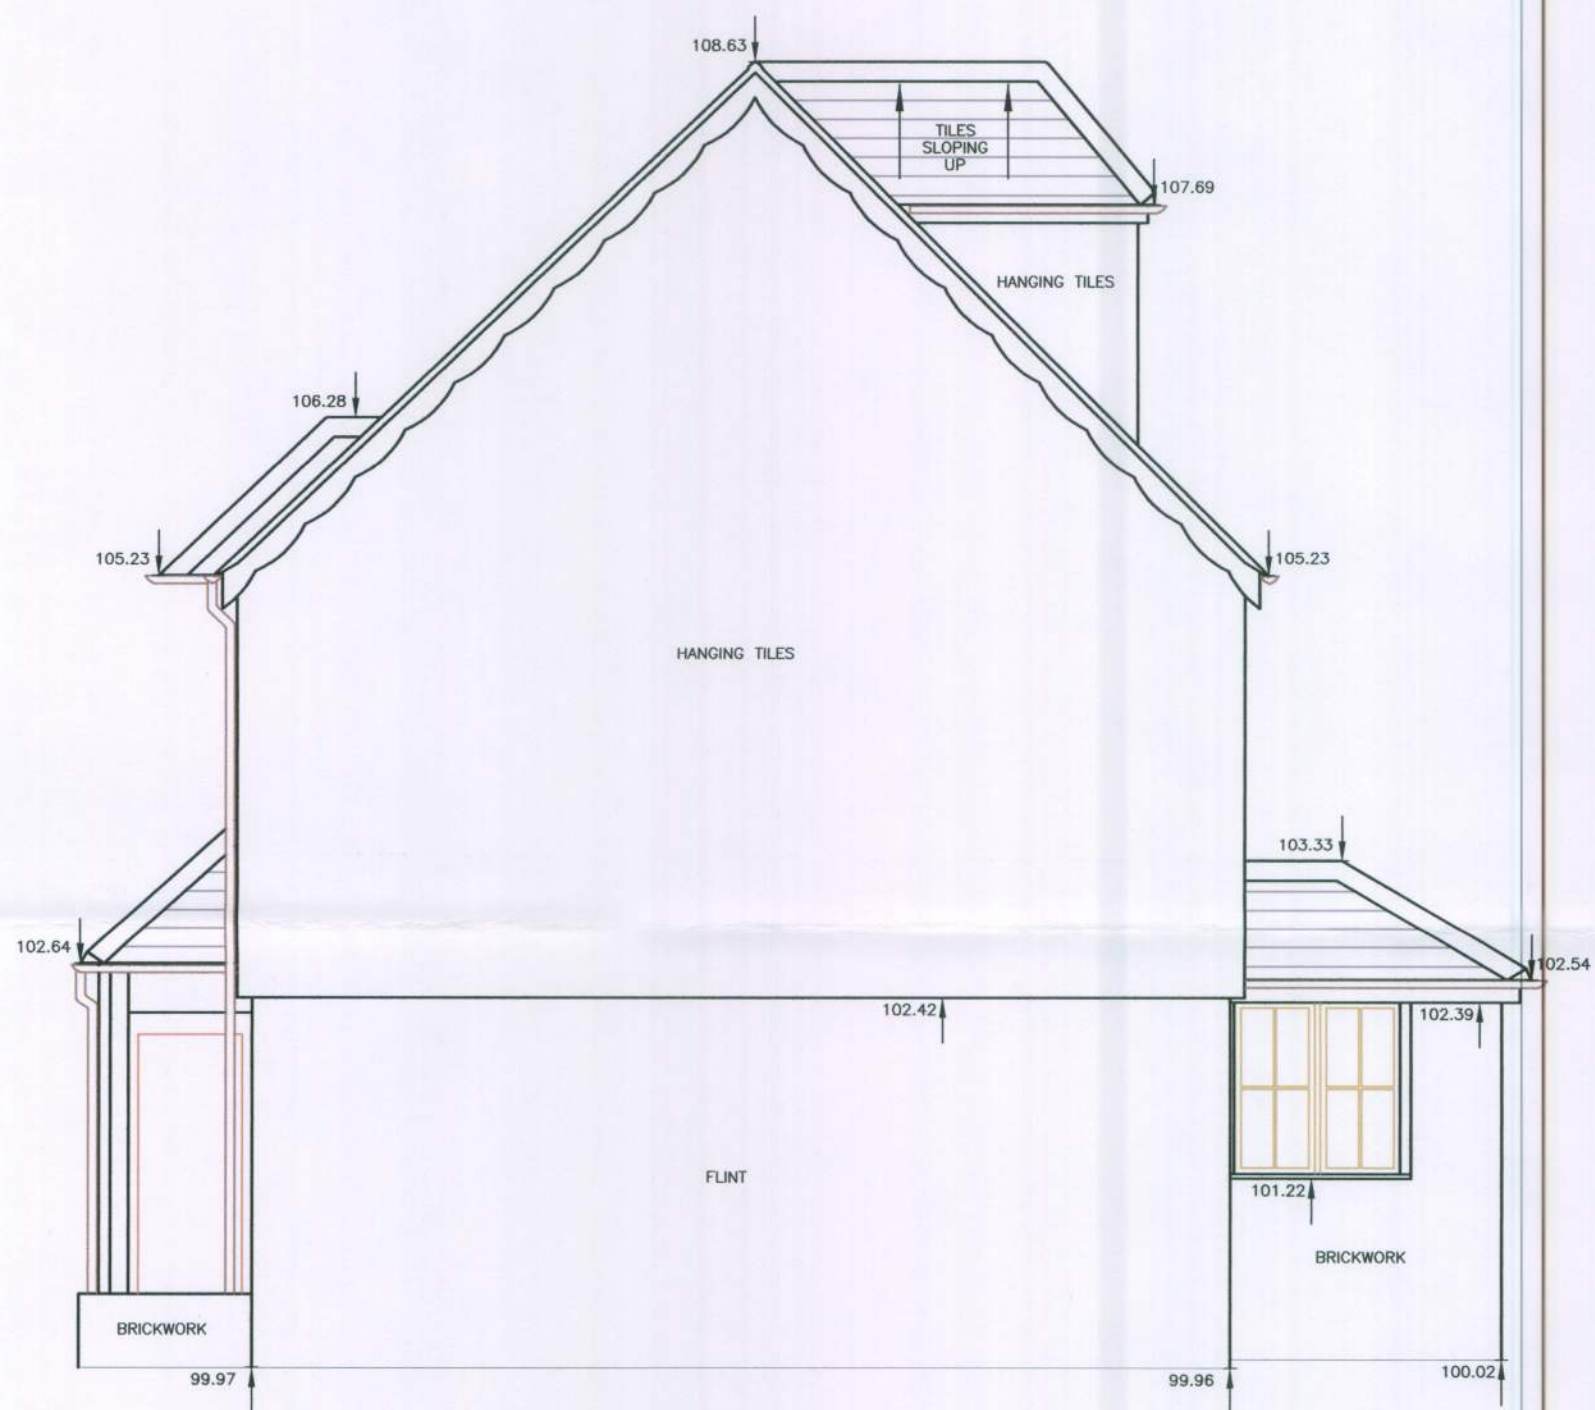


ELEVATION 1



ELEVATION 2

DATUM 99.00m Above Arbitrary Datum

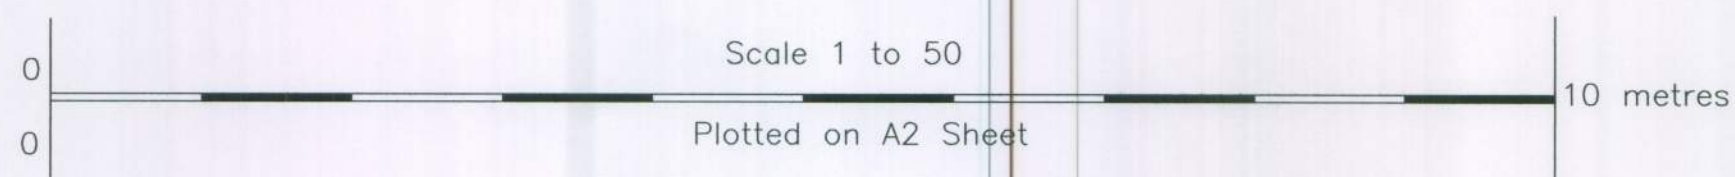

A	14/6/11	Window Added	RC
REV	DATE	DESCRIPTION	BY
REVISIONS			
e-mail: mail@Harrisurveys.co.uk			
 HARRIS SURVEYS LTD		CHEQUERS WINCHESTER ROAD WALTHAM CHASE SOUTHAMPTON HAMPSHIRE SO32 2LG TEL: 01489 894394 FAX: 01489 894394	
Project Title:		5 Surrey Wharf Arundel West Sussex	
Drawing Title:		Elevation Drawings	
Client:		Neil Holland Architects	
Dwg.No:	11806_E	Scale	1:50
Drawn	RC	Date	June 2011
Level Note All levels based on arbitrary datum.			