



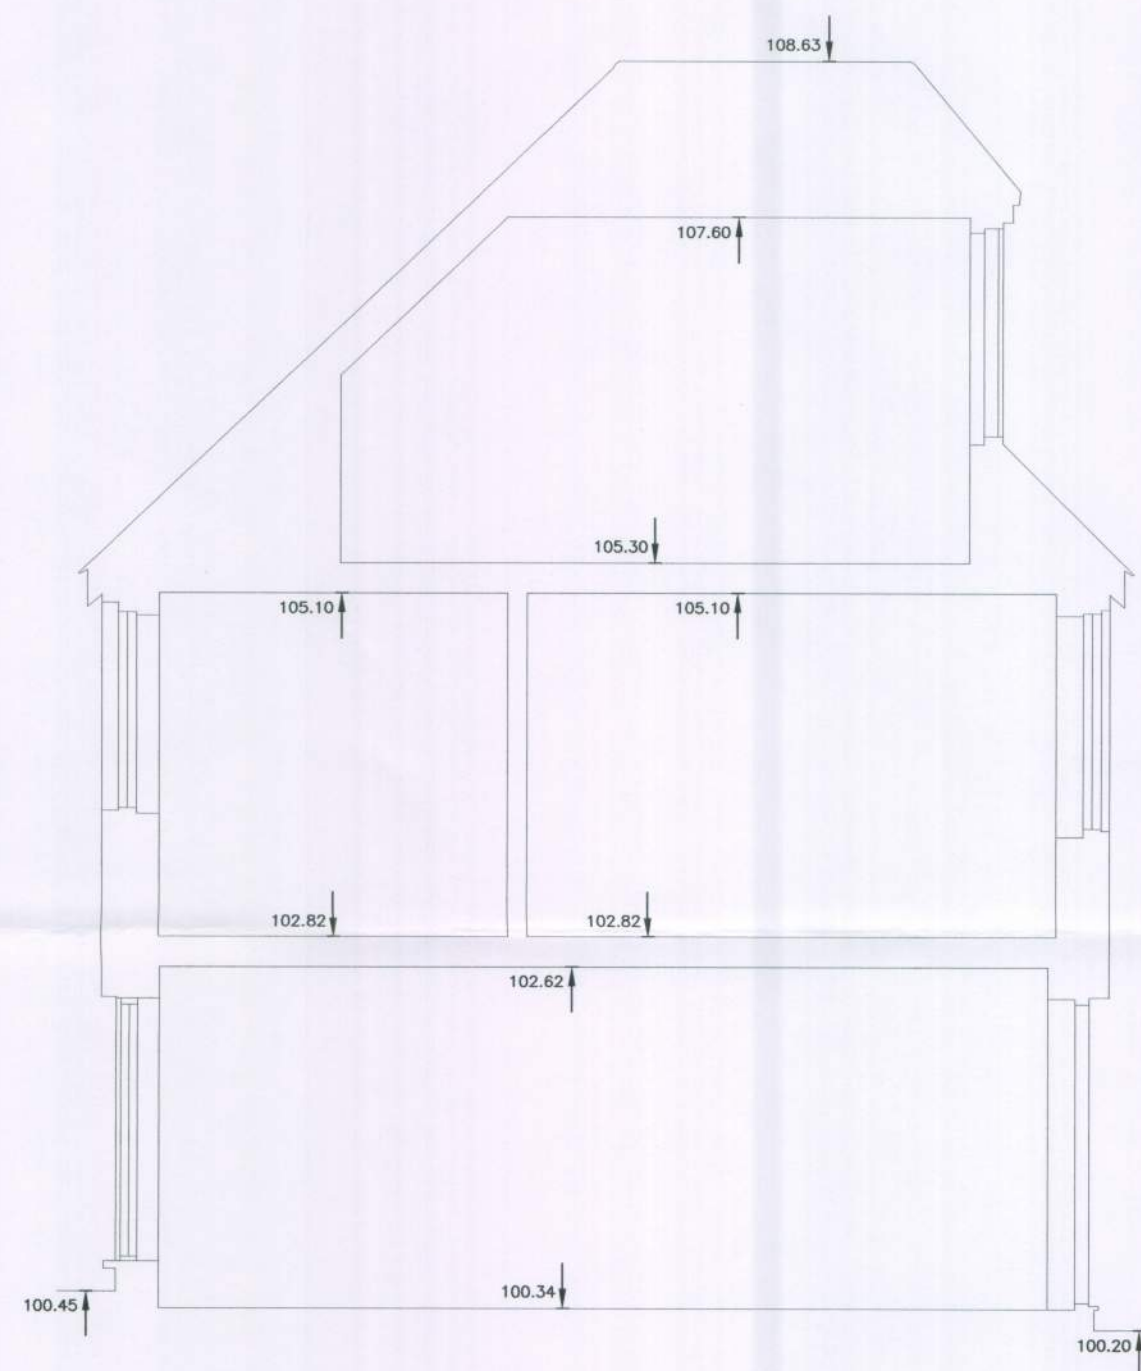


SECTION 1

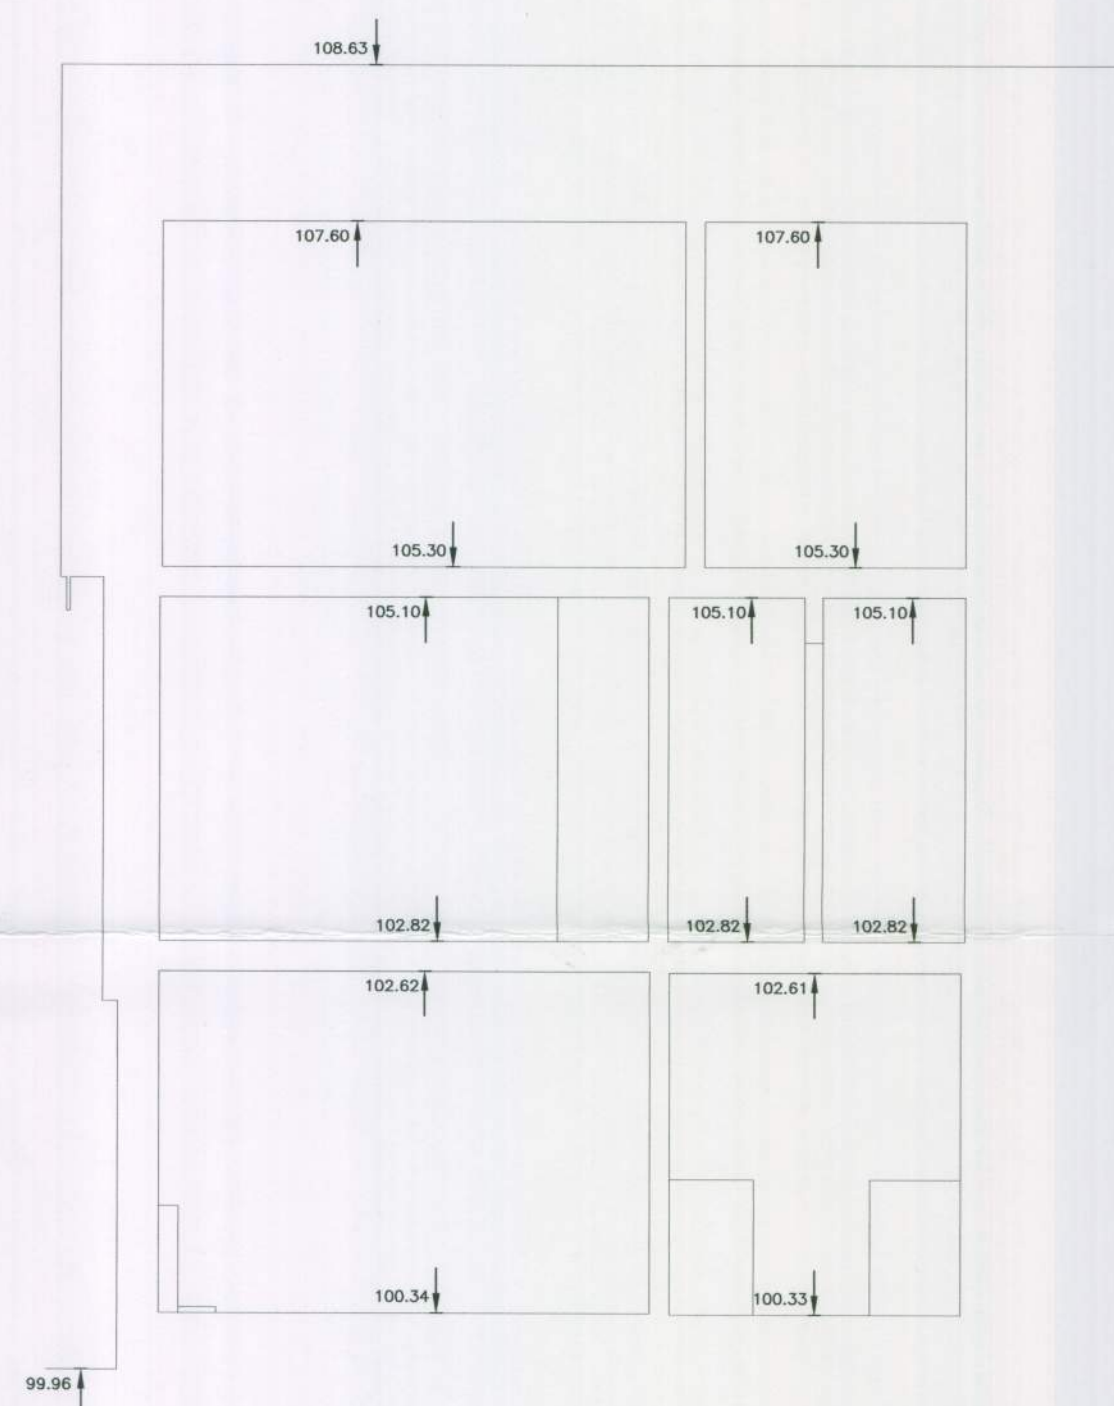

SECTION 2

DATUM 99.00m Above Arbitrary Datum

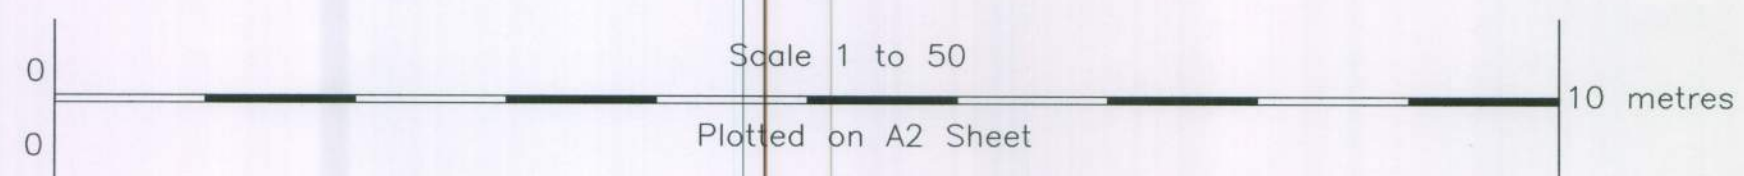

REV	DATE	DESCRIPTION	BY
REVISIONS			
e-mail: mail@Harrissurveys.co.uk			
 HARRIS SURVEYS LTD		CHEQUERS WINCHESTER ROAD WALTHAM CHASE SOUTHAMPTON HAMPSHIRE SO32 2LG TEL: 01489 894394 FAX: 01489 894394	
Project Title: 5 Surrey Wharf Arundel West Sussex			
Drawing Title: Section Drawings			
Client	Neil Holland Architects		
Dwg.No:	11806_S	Scale	1:50
Drawn	RC	Date	June 2011
Level Note All levels based on arbitrary datum.			