ARUN DISTRICT COUNCIL AB/84/15/CLP

0 0.5 m 1 m 2 m

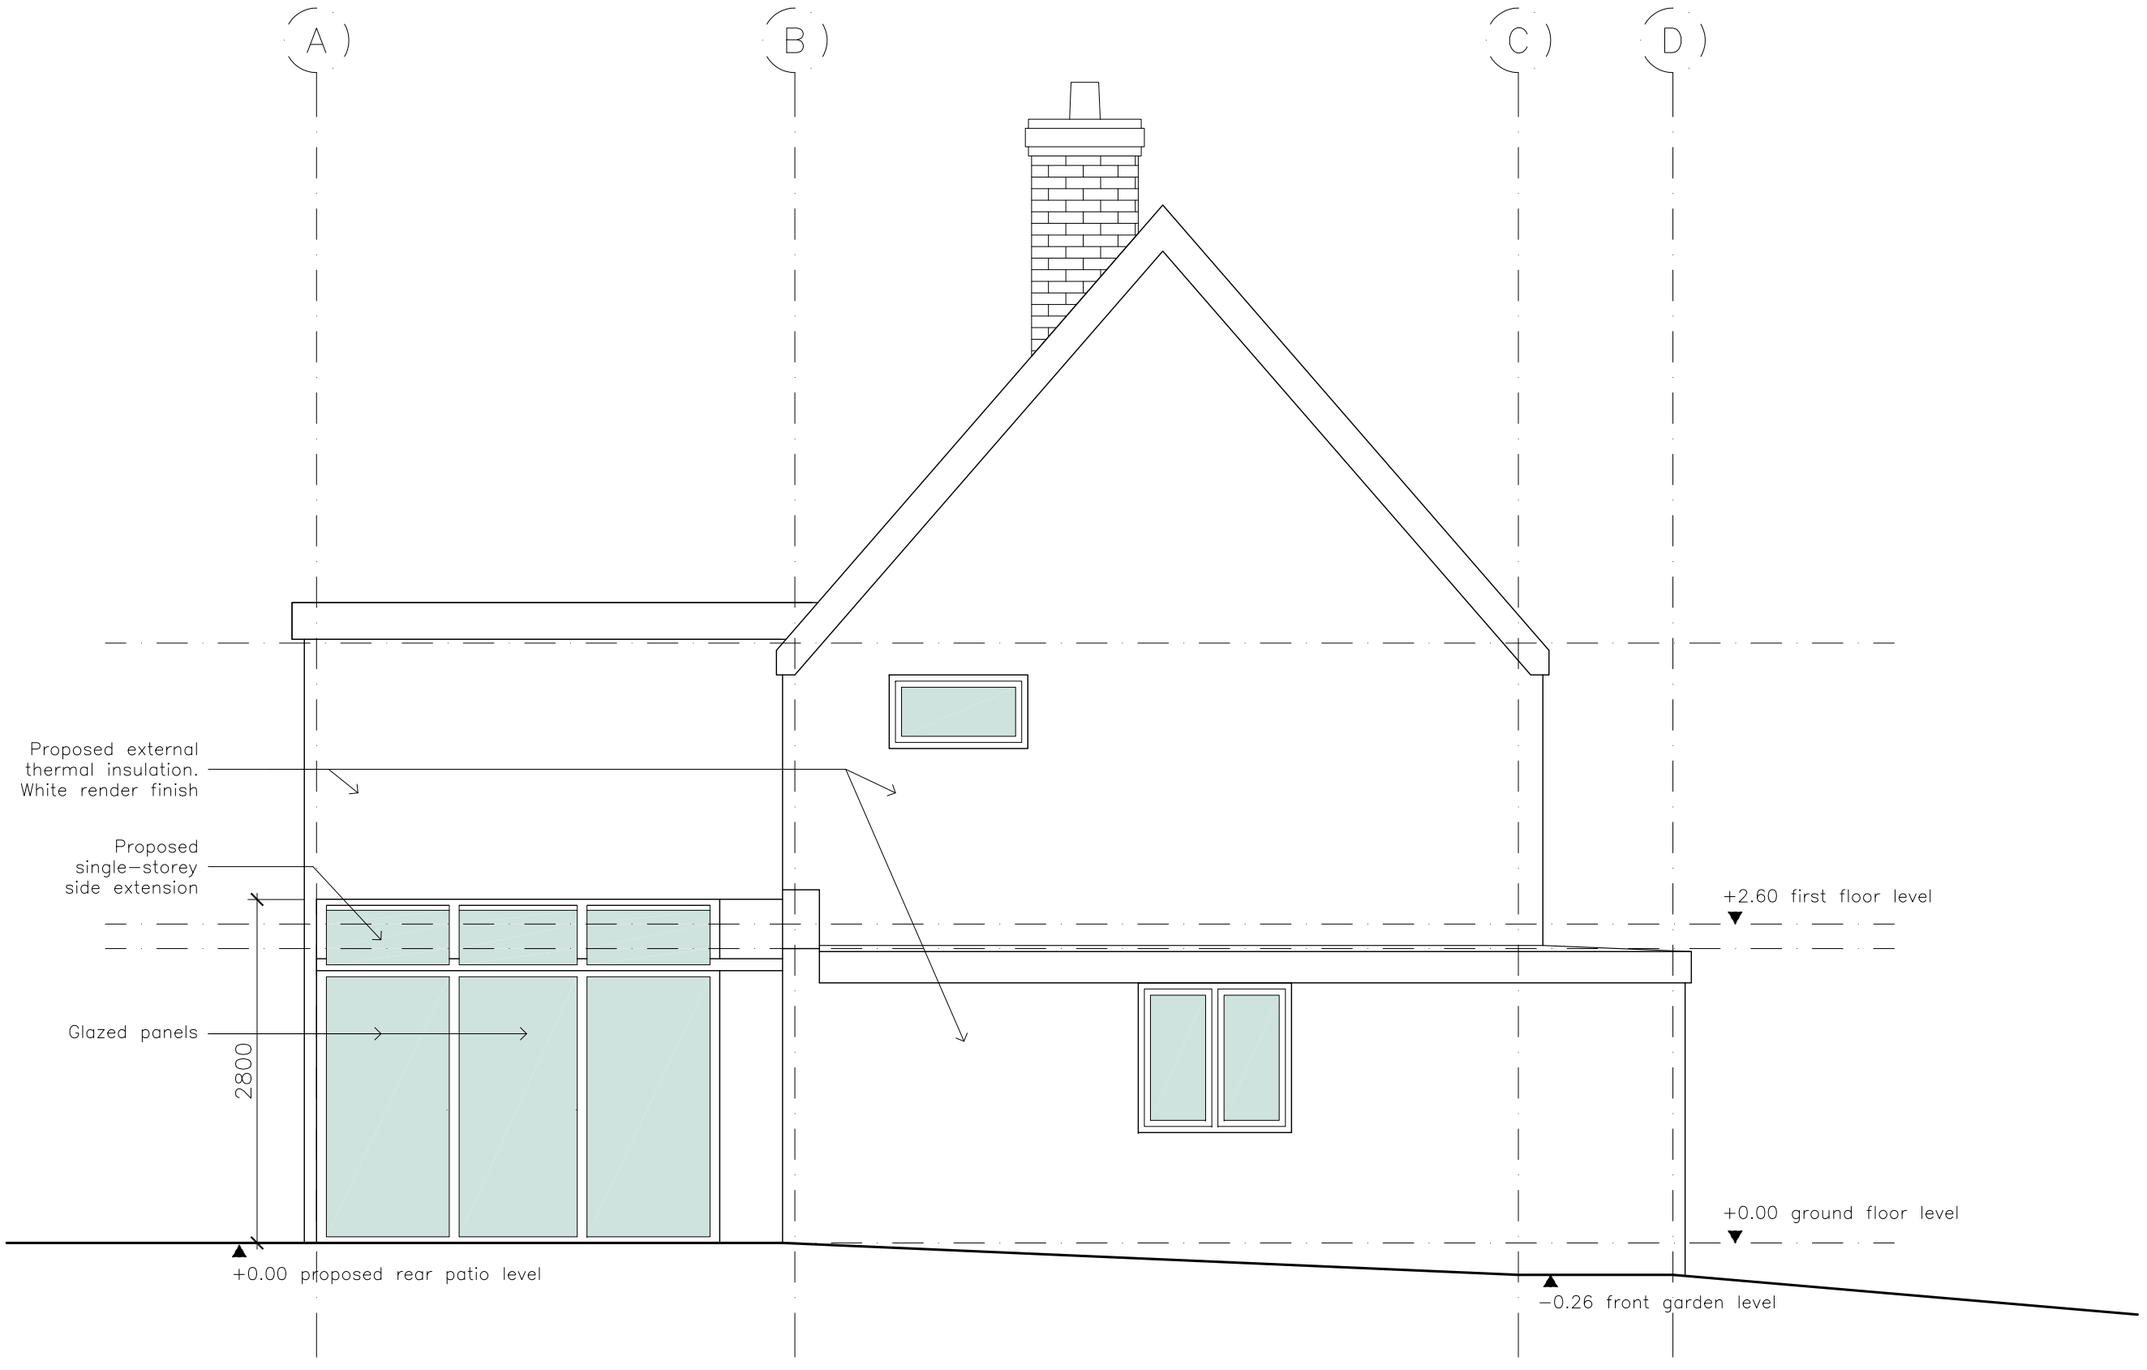

NOTES

- This drawing to be read in conjunction with all relevant drawings and specifications produced by CA and other members of the design team.
- All dimensions are in millimeters unless otherwise stated.
- Do not scale this drawing.
- Any discrepancies in dimensions are to be reported to the architect immediately.
- All Information subject to detailed site survey, It Is the duty of the contractor and his agent to check all dimensions on site.
- This drawing is the copyright © of Craft Architects, do not reproduce without permission.

REV	DATE	DESCRIPTION
-	29/05/2015	for client's view
A	08/06/2015	for Lawful Development Certificate application

PLANNING APPLICATION

18 Dalloway Road
BN18 9HW Arundel

PROPOSED SOUTH-WEST ELEVATION

drawing number: 1559 GA PA 2105 A
revision: A

scale: 1 : 50@A3

date / drawn by / checked by: 23.04.2015 SS RH

CRAFT architecture and design
studio A303.1
the biscuit factory
100 clements road
london se16 4dg
tel. 020 7407 2108
www.craftarchitects.co.uk