
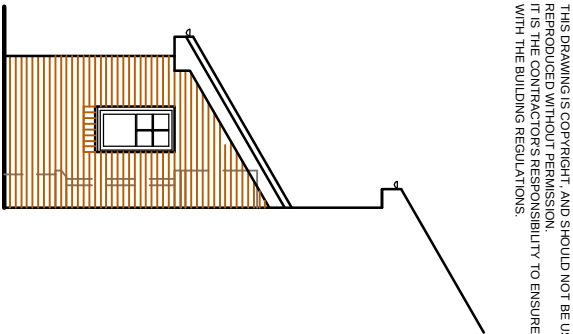
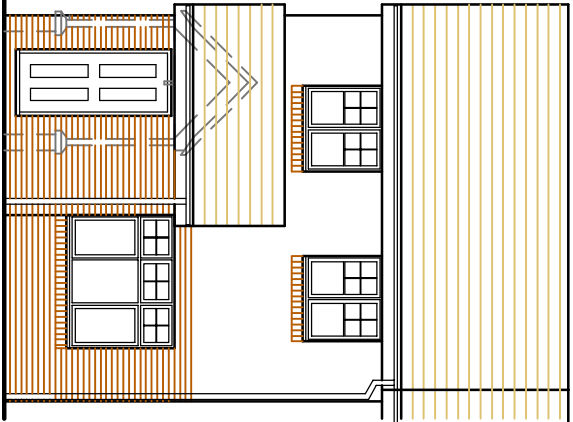
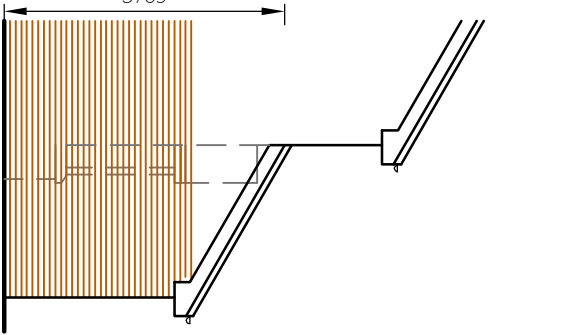
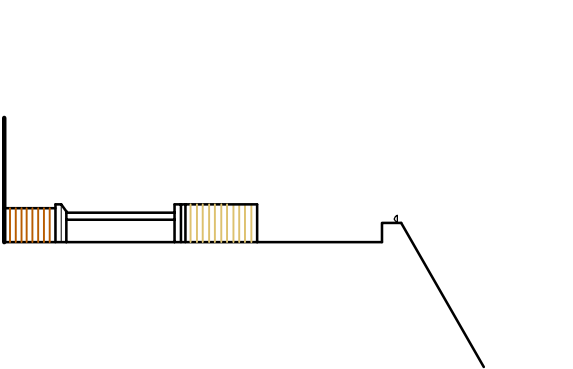


WRITTEN DIMENSIONS TO BE TAKEN IN PREFERENCE TO SCALE, AND ARE TO BE CHECKED ON SITE PRIOR TO COMMENCING WORK. THIS DRAWING IS TO BE READ IN CONJUNCTION WITH ALL OTHER DRAWINGS AND SPECIFICATIONS TO THIS PROJECT. ANY DISCREPANCIES ARE TO BE REFERRED IMMEDIATELY TO THE PROJECT DESIGNER. THIS DRAWING IS COPYRIGHT, AND SHOULD NOT BE USED OR REPRODUCED WITHOUT PERMISSION. IT IS THE CONTRACTOR'S RESPONSIBILITY TO ENSURE COMPLIANCE WITH THE BUILDING REGULATIONS.

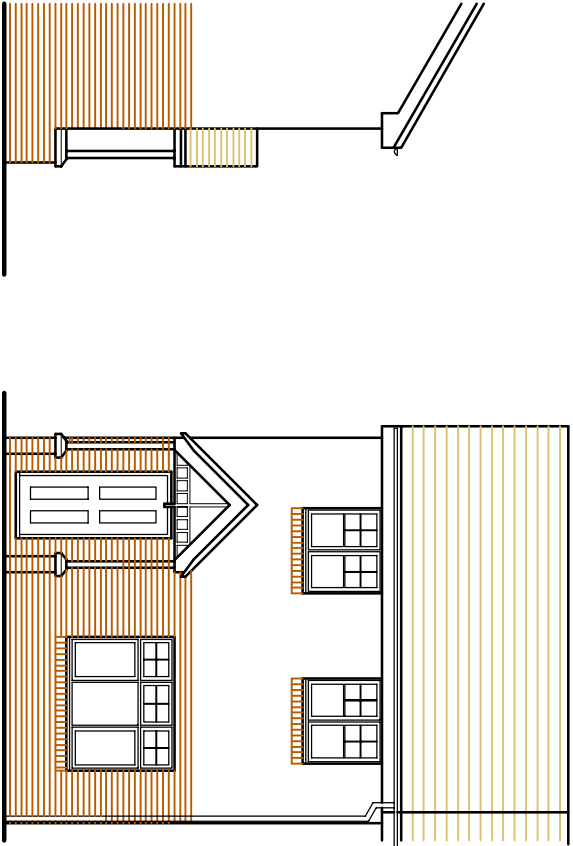

EXISTING
SIDE
ELEVATION
(EAST)





EXISTING
FRONT
ELEVATION

EXISTING
SIDE
ELEVATION
(WEST)

PROPOSED
SIDE
ELEVATION
(EAST)

PROPOSED
FRONT
ELEVATION

PROPOSED
SIDE
ELEVATION
(WEST)

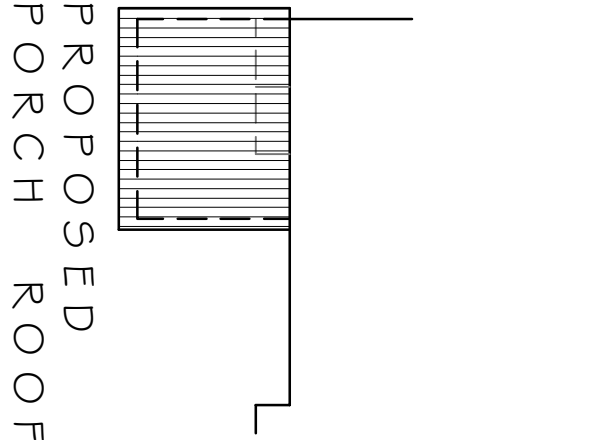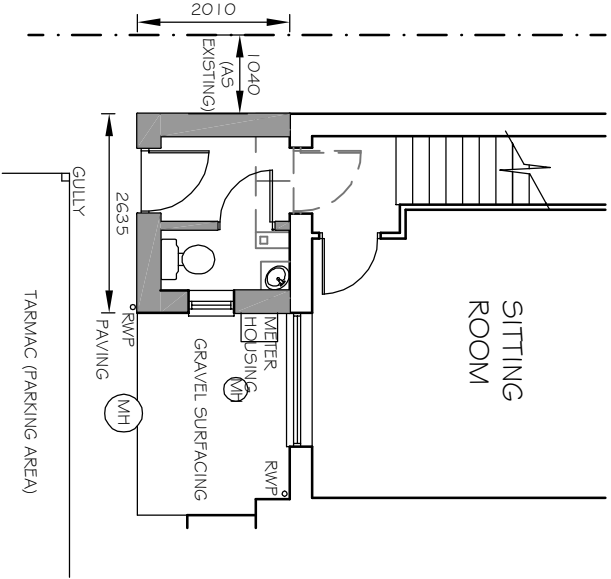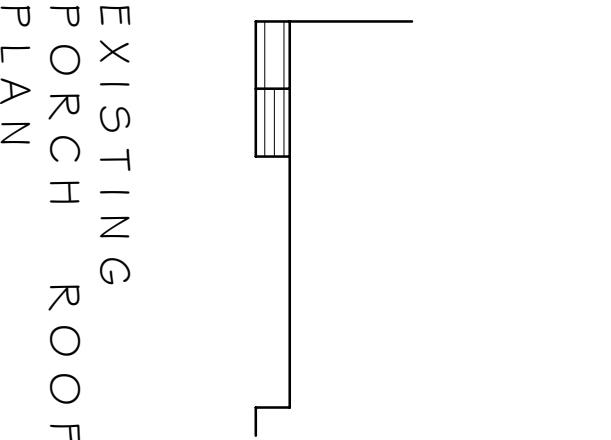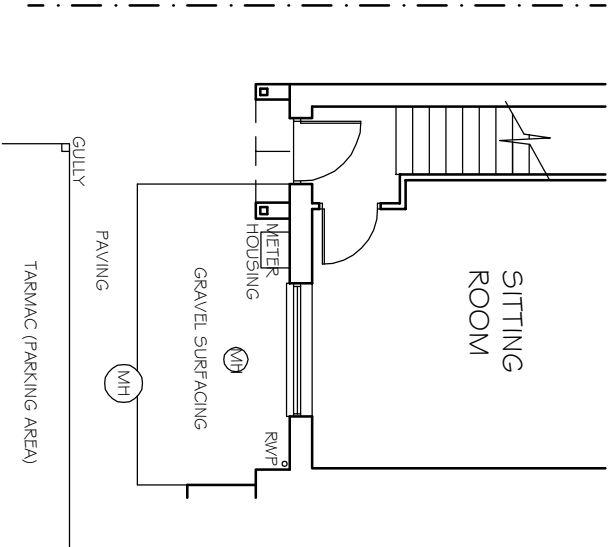

EXISTING PART
GROUND FLOOR/
SITE LAYOUT

PROPOSED PART
GROUND FLOOR/
SITE LAYOUT

REV. DESCRIPTION DATE

DRAWING TITLE
REPLACEMENT FRONT ENTRANCE PORCH
EXISTING AND PROPOSED LAYOUTS

PROJECT
32 PENFOLDS PLACE
ARUNDEL
WEST SUSSEX BN18 9SA

CLIENT

MR & MRS F STORIE

DWG NO 443/01

REV.

SCALE 1:100@A3

DRAWN BY PLB

DATE JUN 15

PHIL BROWN
(ARCHITECTURAL SERVICES) LTD

10 Mantling Road
Littlehampton
West Sussex
BN17 7LD
Tel: 01903 715177
www.philbrownarch.co.uk