


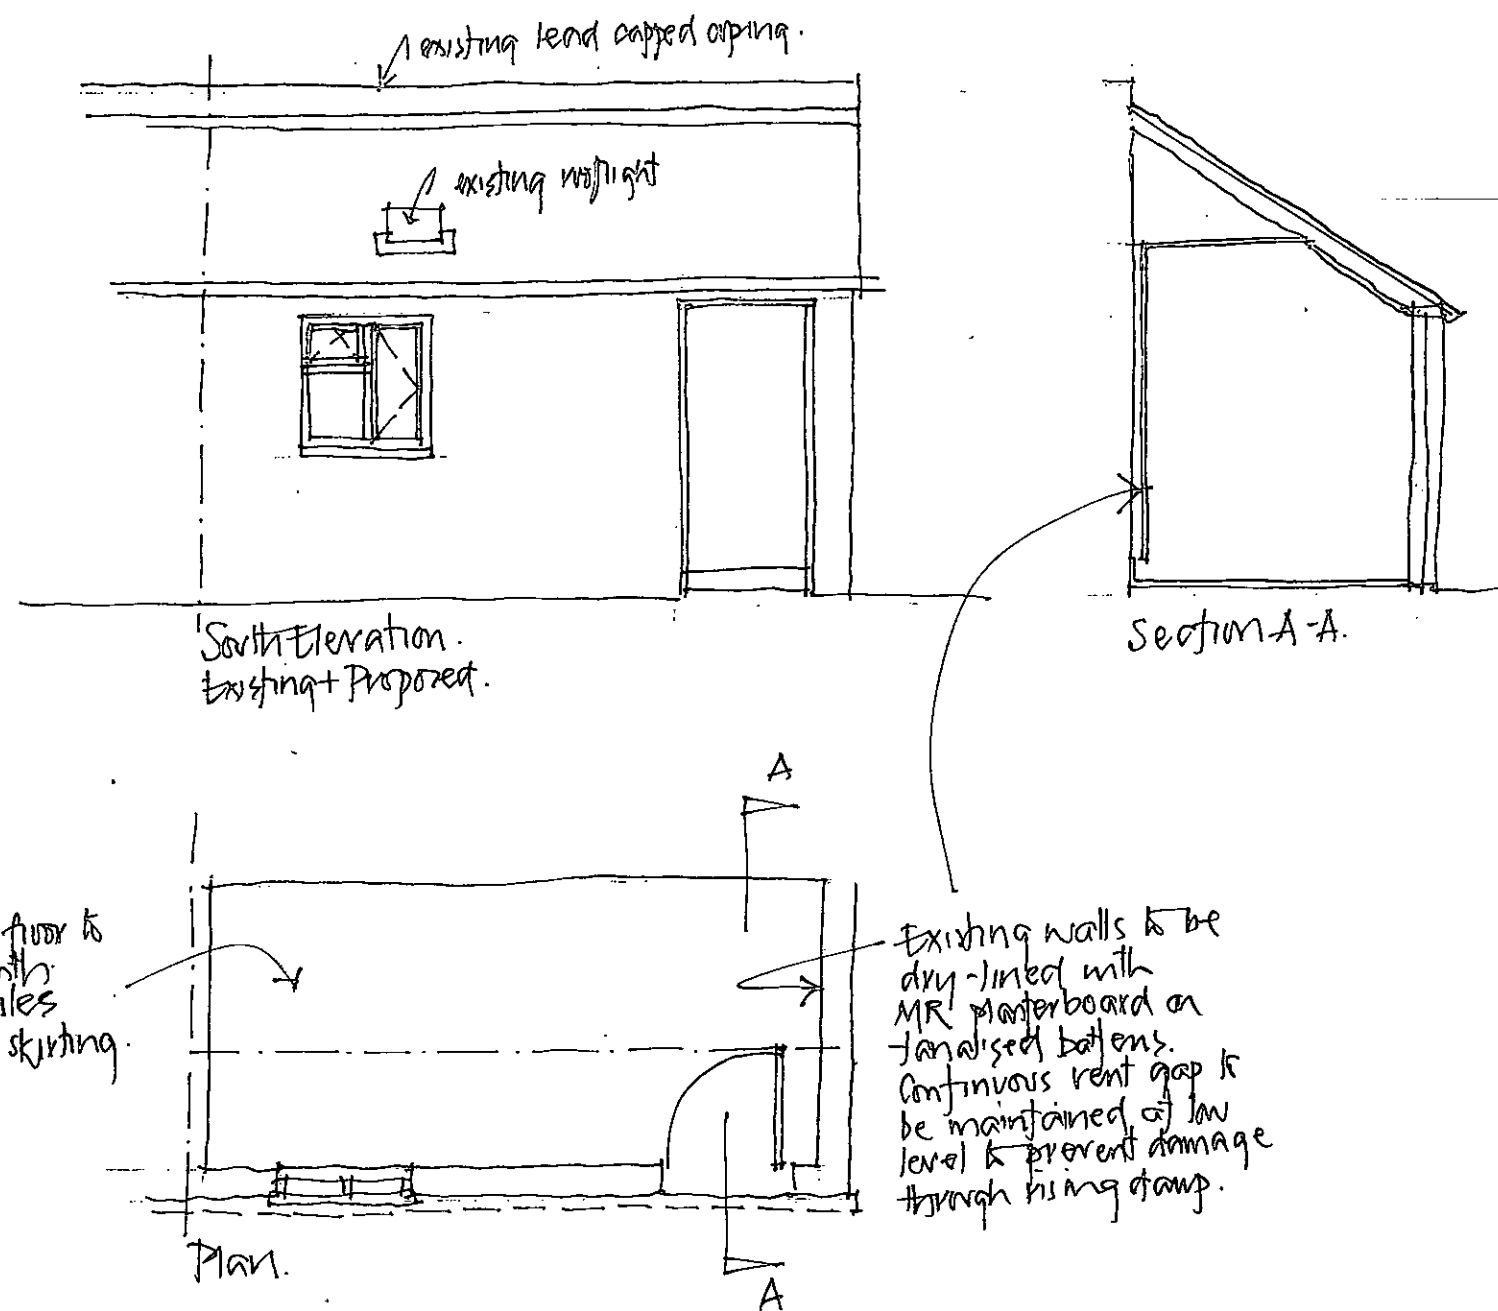

Refrubishment of
16 Bond St
ARUNDEL, West Sussex.
Existing + Proposed Outhouse.
Scale 1:50 @ A3.