
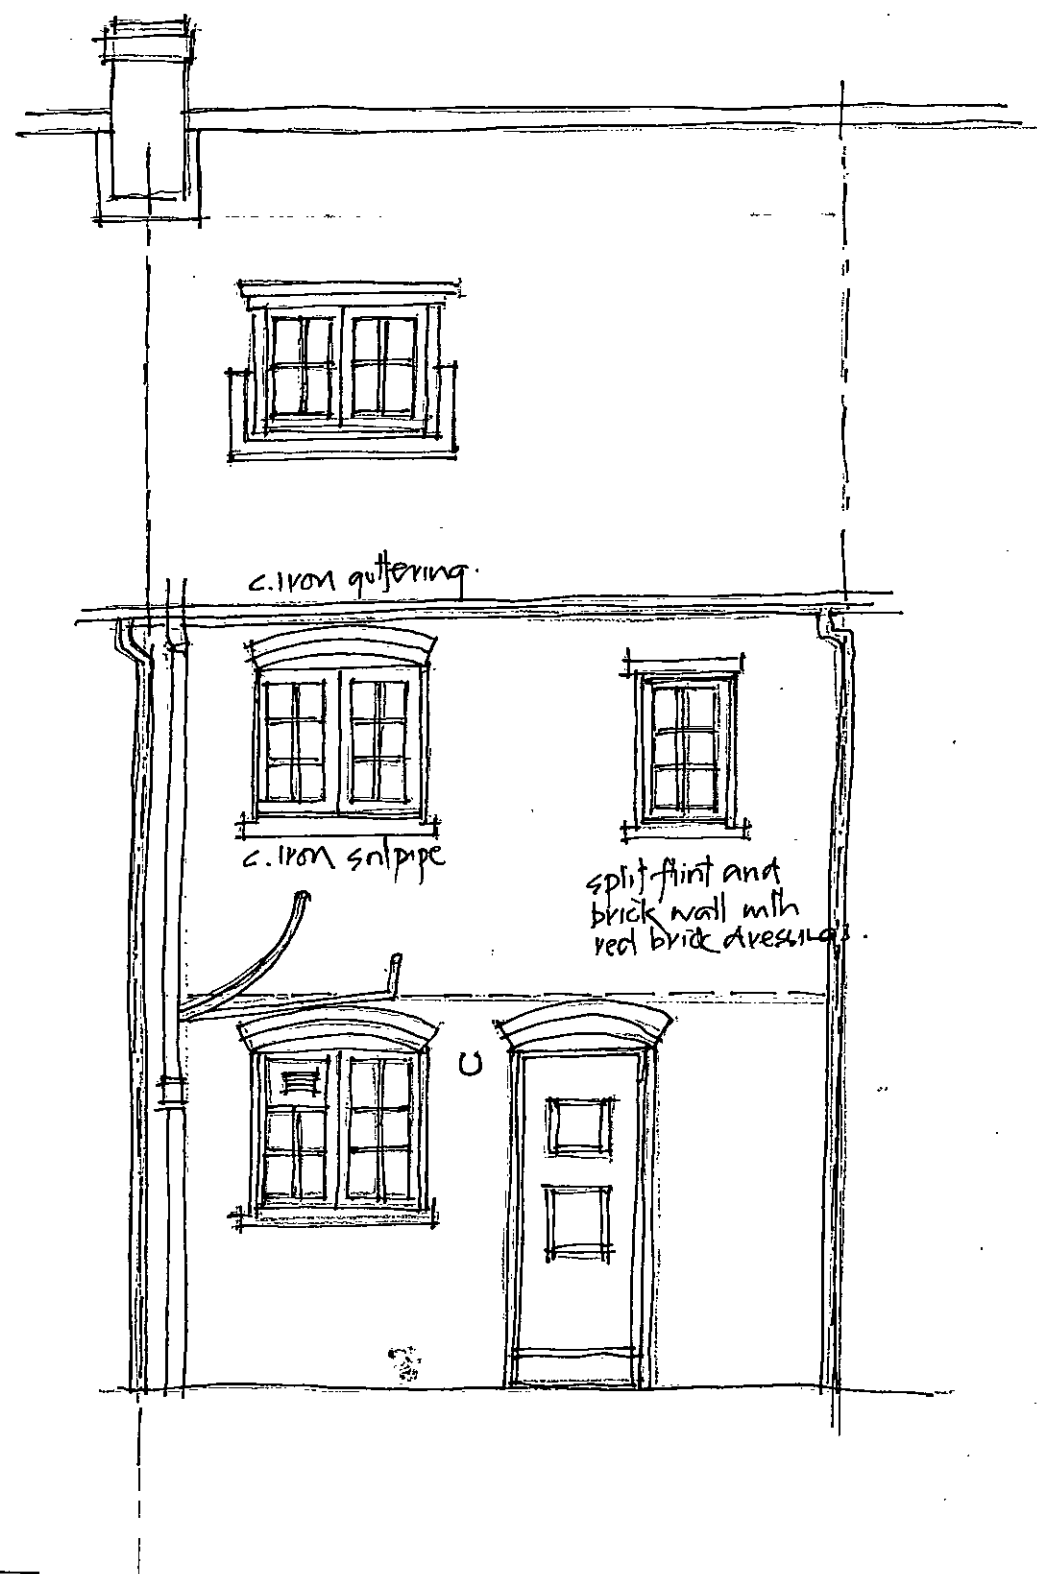


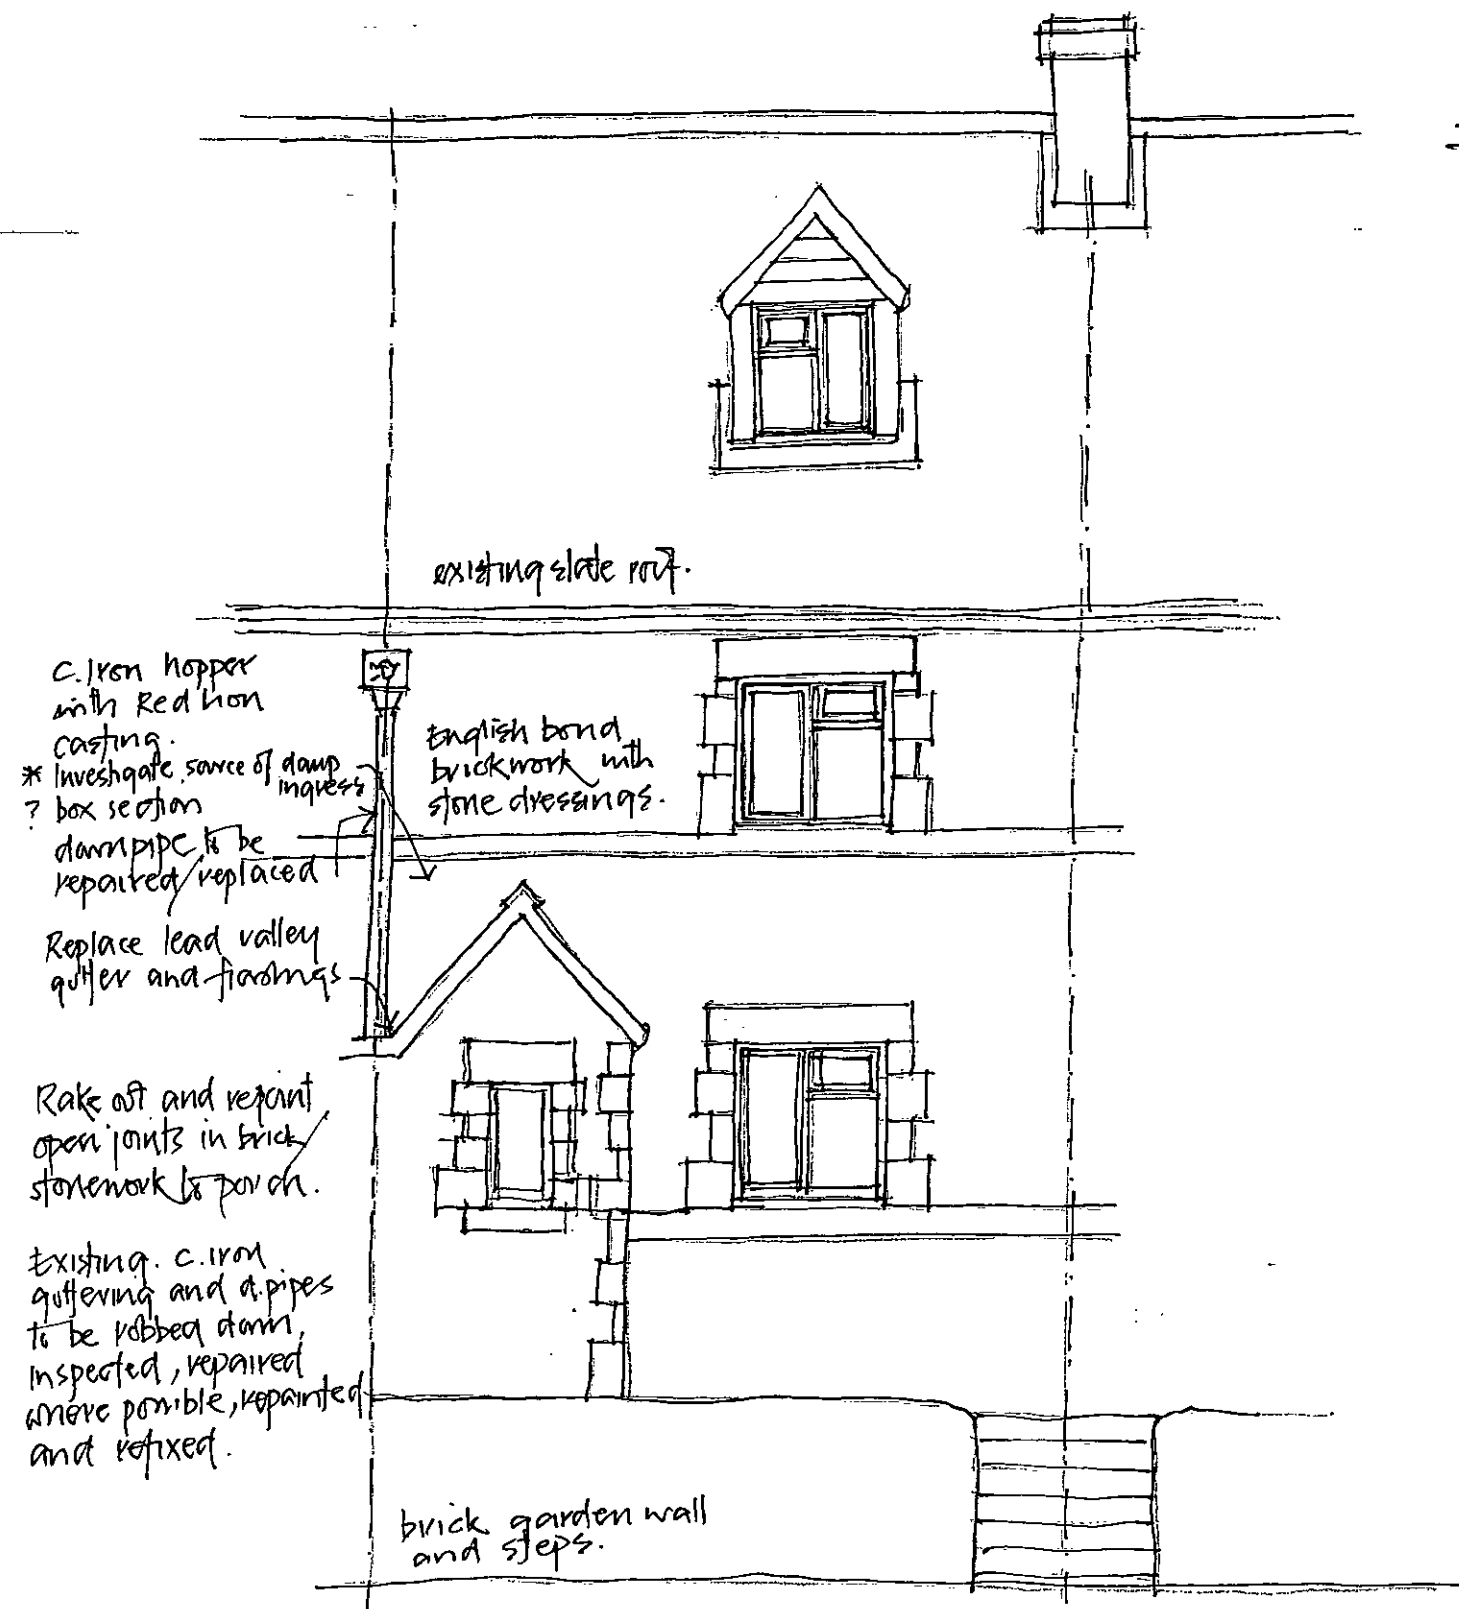

Refrurbishment of.
16 Bond St.
ARUNDEL. West Sussex.
Existing Elevations
Scale 1:50 @ A3