


PROPOSED PLAN - GROUND FLOOR

SCALE 1:100

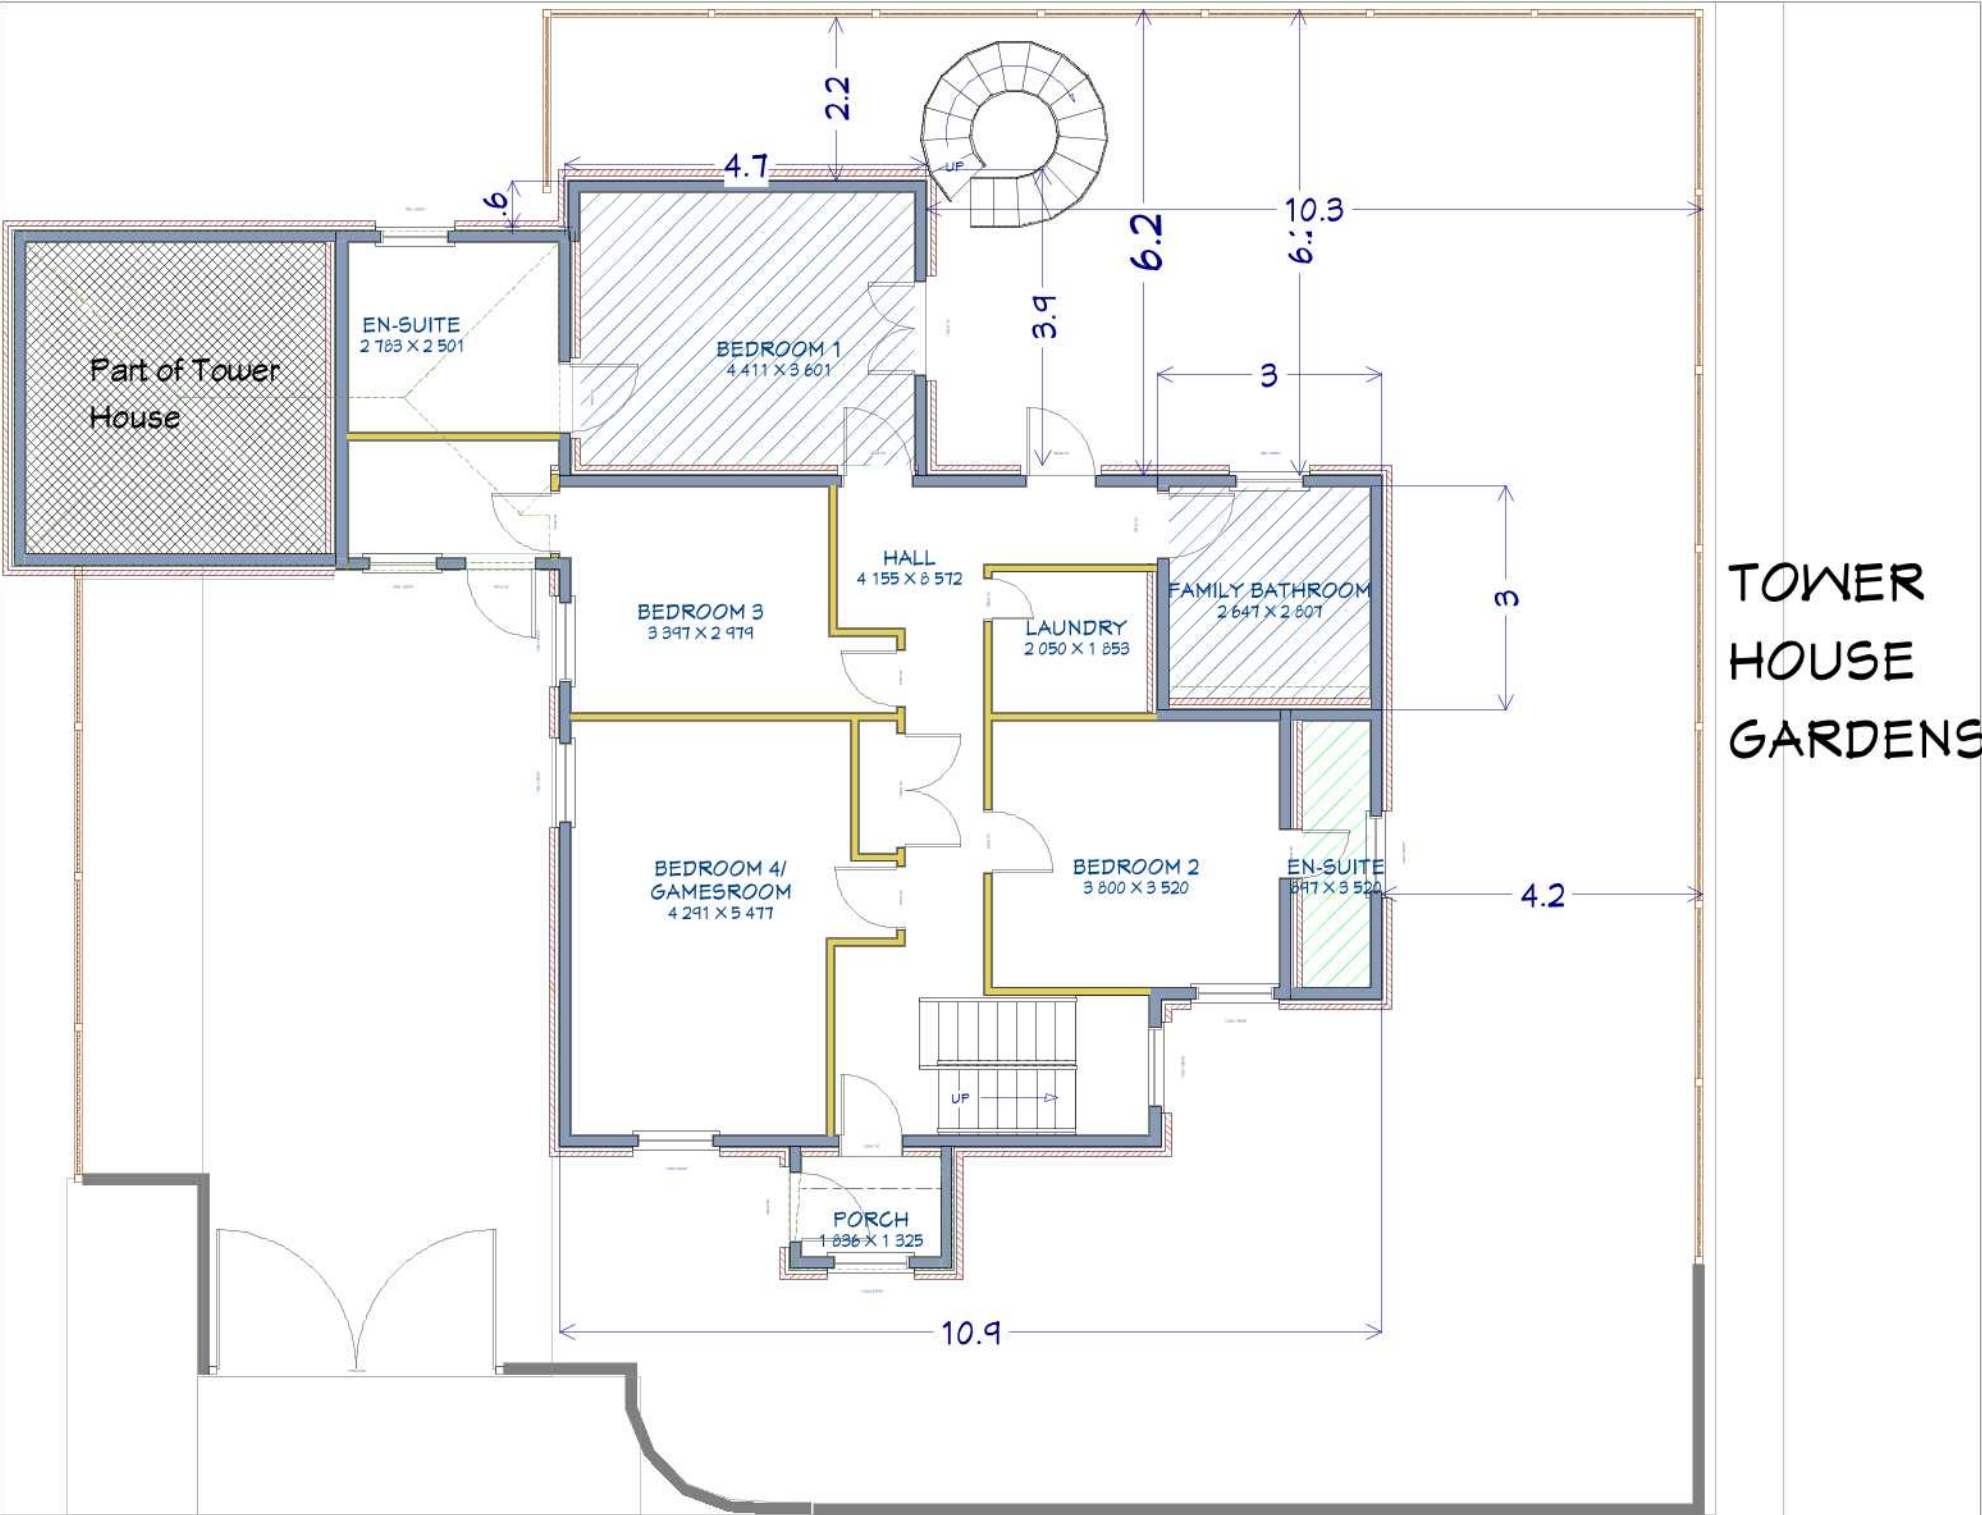

TOWER
HOUSE
GARDENS

LONDON ROAD