



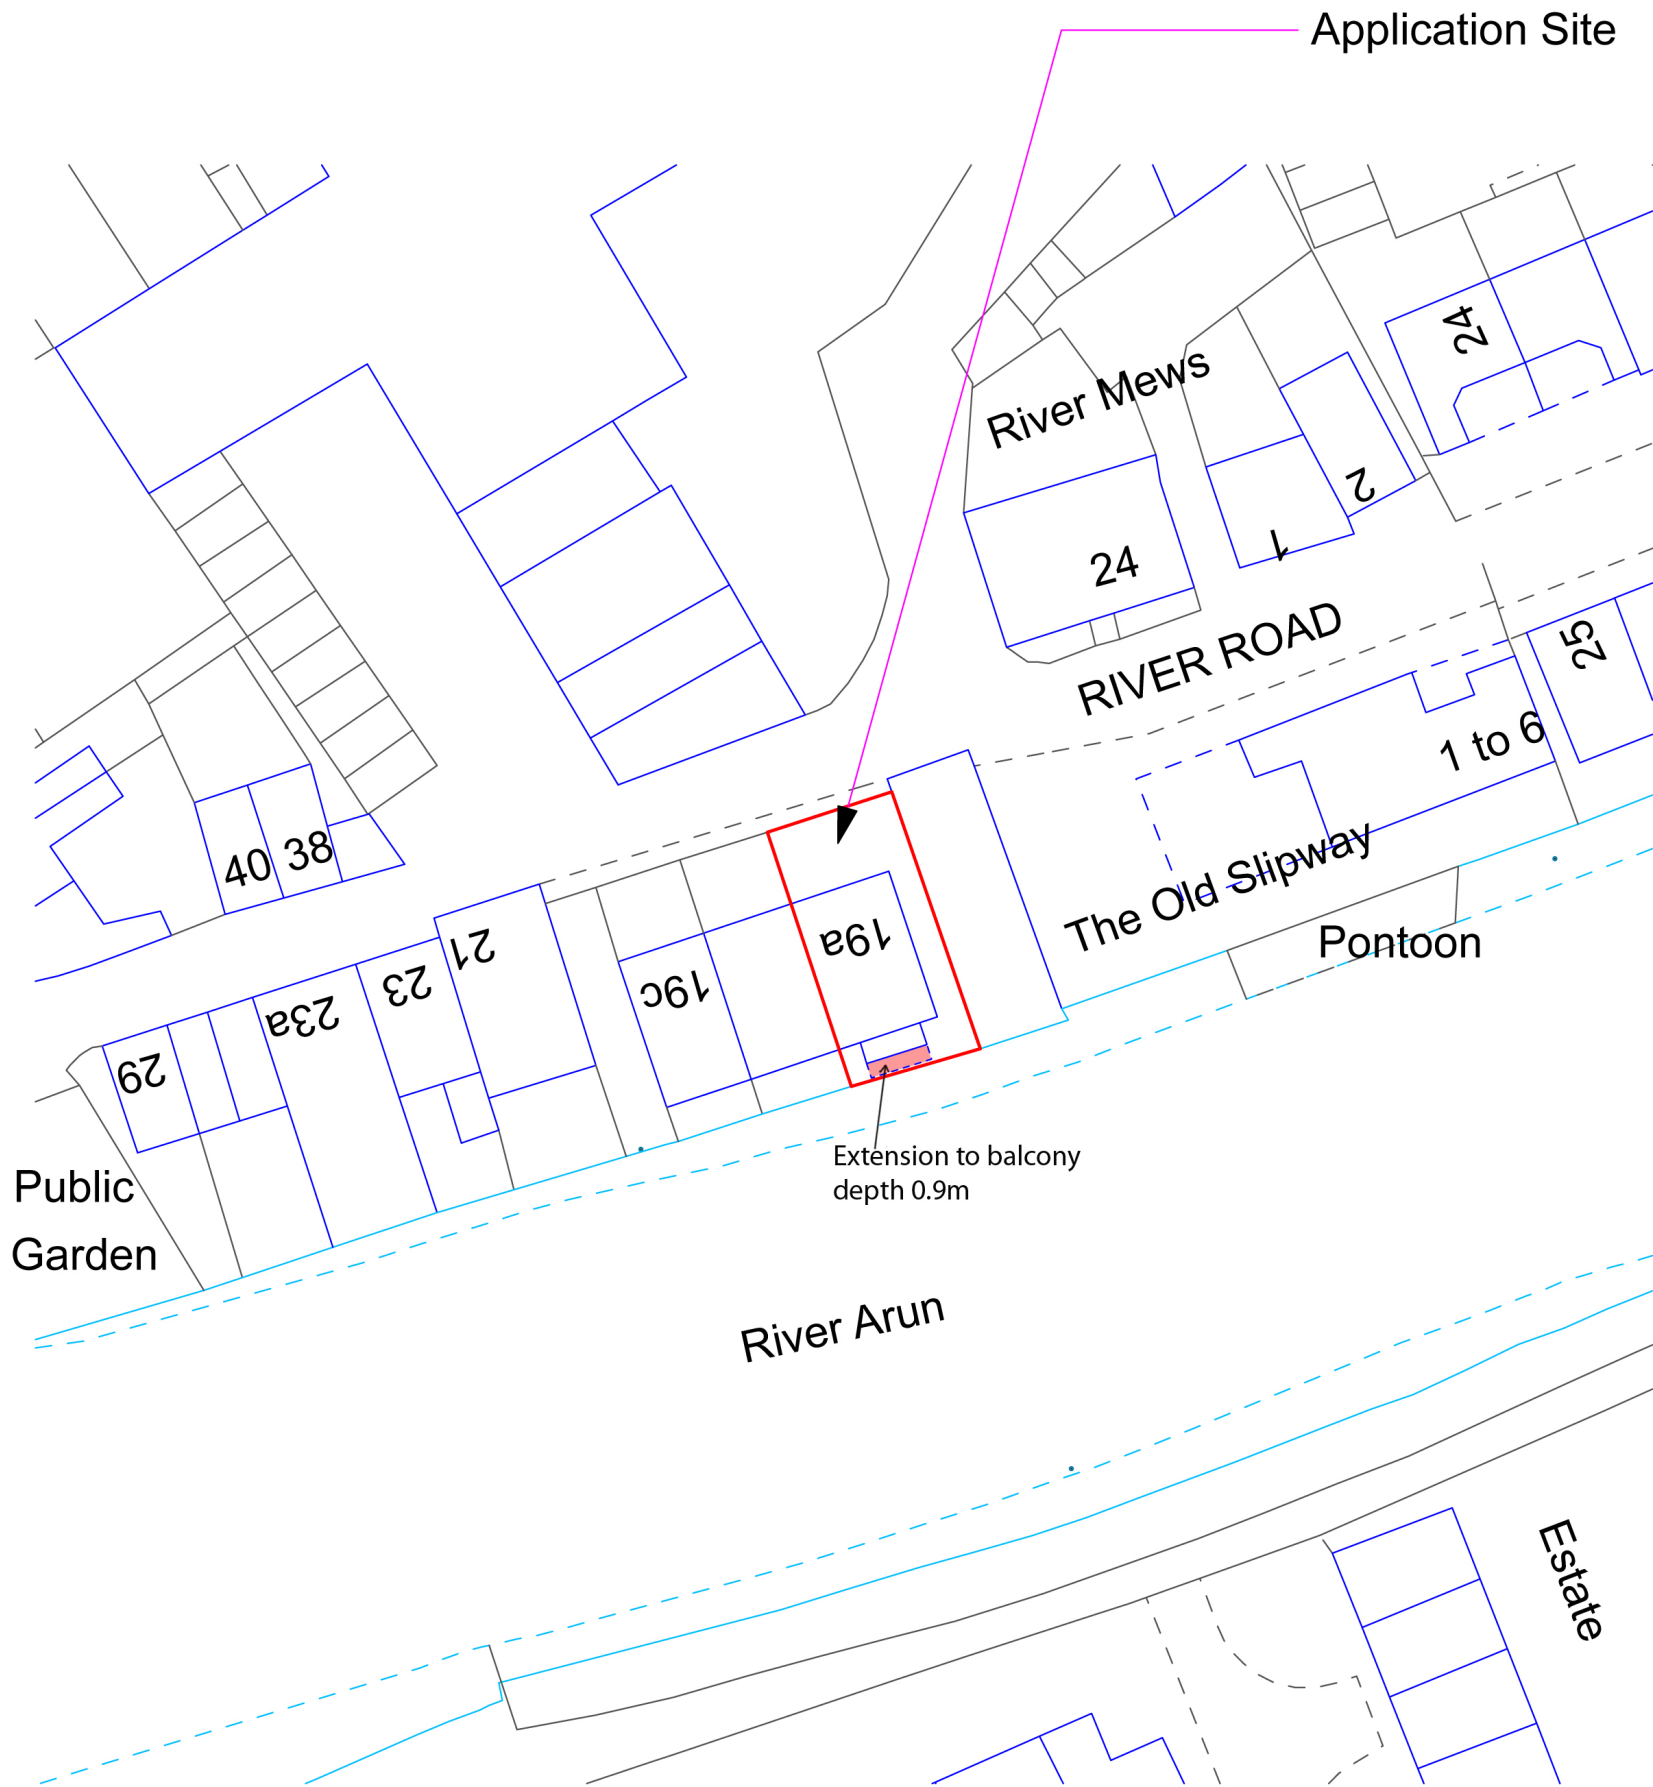

1:500 Block Plan

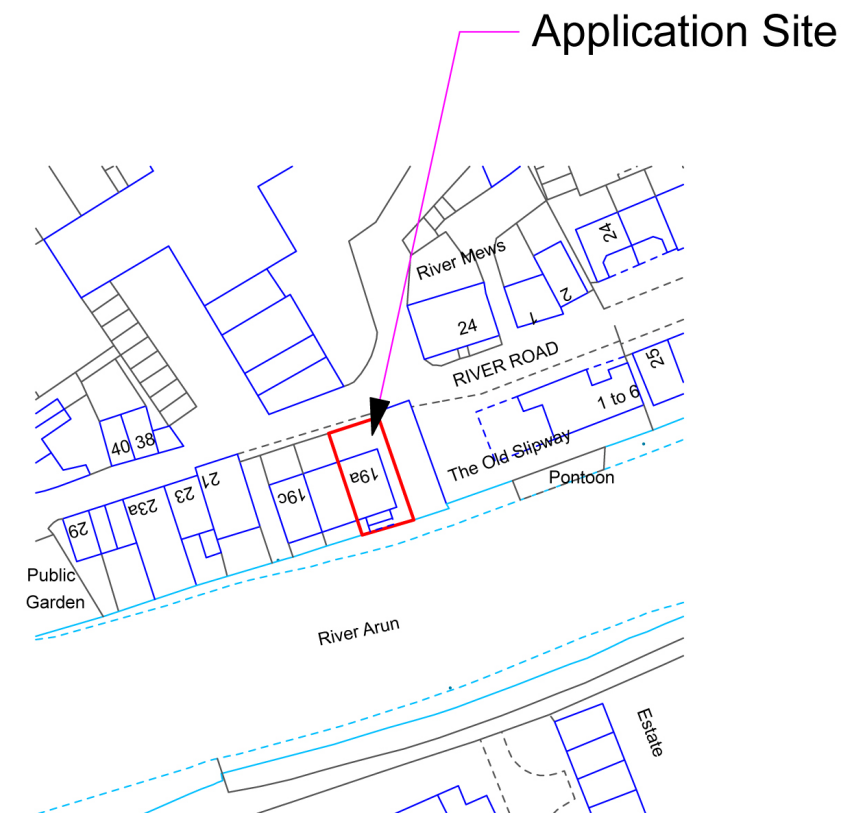

1:1250 Location Plan





ANDREW FULLER ASSOCIATES

Chartered Surveyors

Norton Studio, School Lane
Arundel, West Sussex
BN18 9DR

tel: 01903 885444

email: info@andrewfuller.co.uk
www.andrewfuller.co.uk

Job Title	19a River Road	
Client	Mr & Mrs B Wallis	
Drawing Name	Location & Block Plan	
Drawing Status	Planning	
Drawn by	DF	Date April 13
Checked by		Date
Drawing Scale	1:500 & 1:1250 at A3	
Drawing No	Status	Revision
12468/	03	