


EXISTING PLAN - GROUND FLOOR
SCALE 1:100

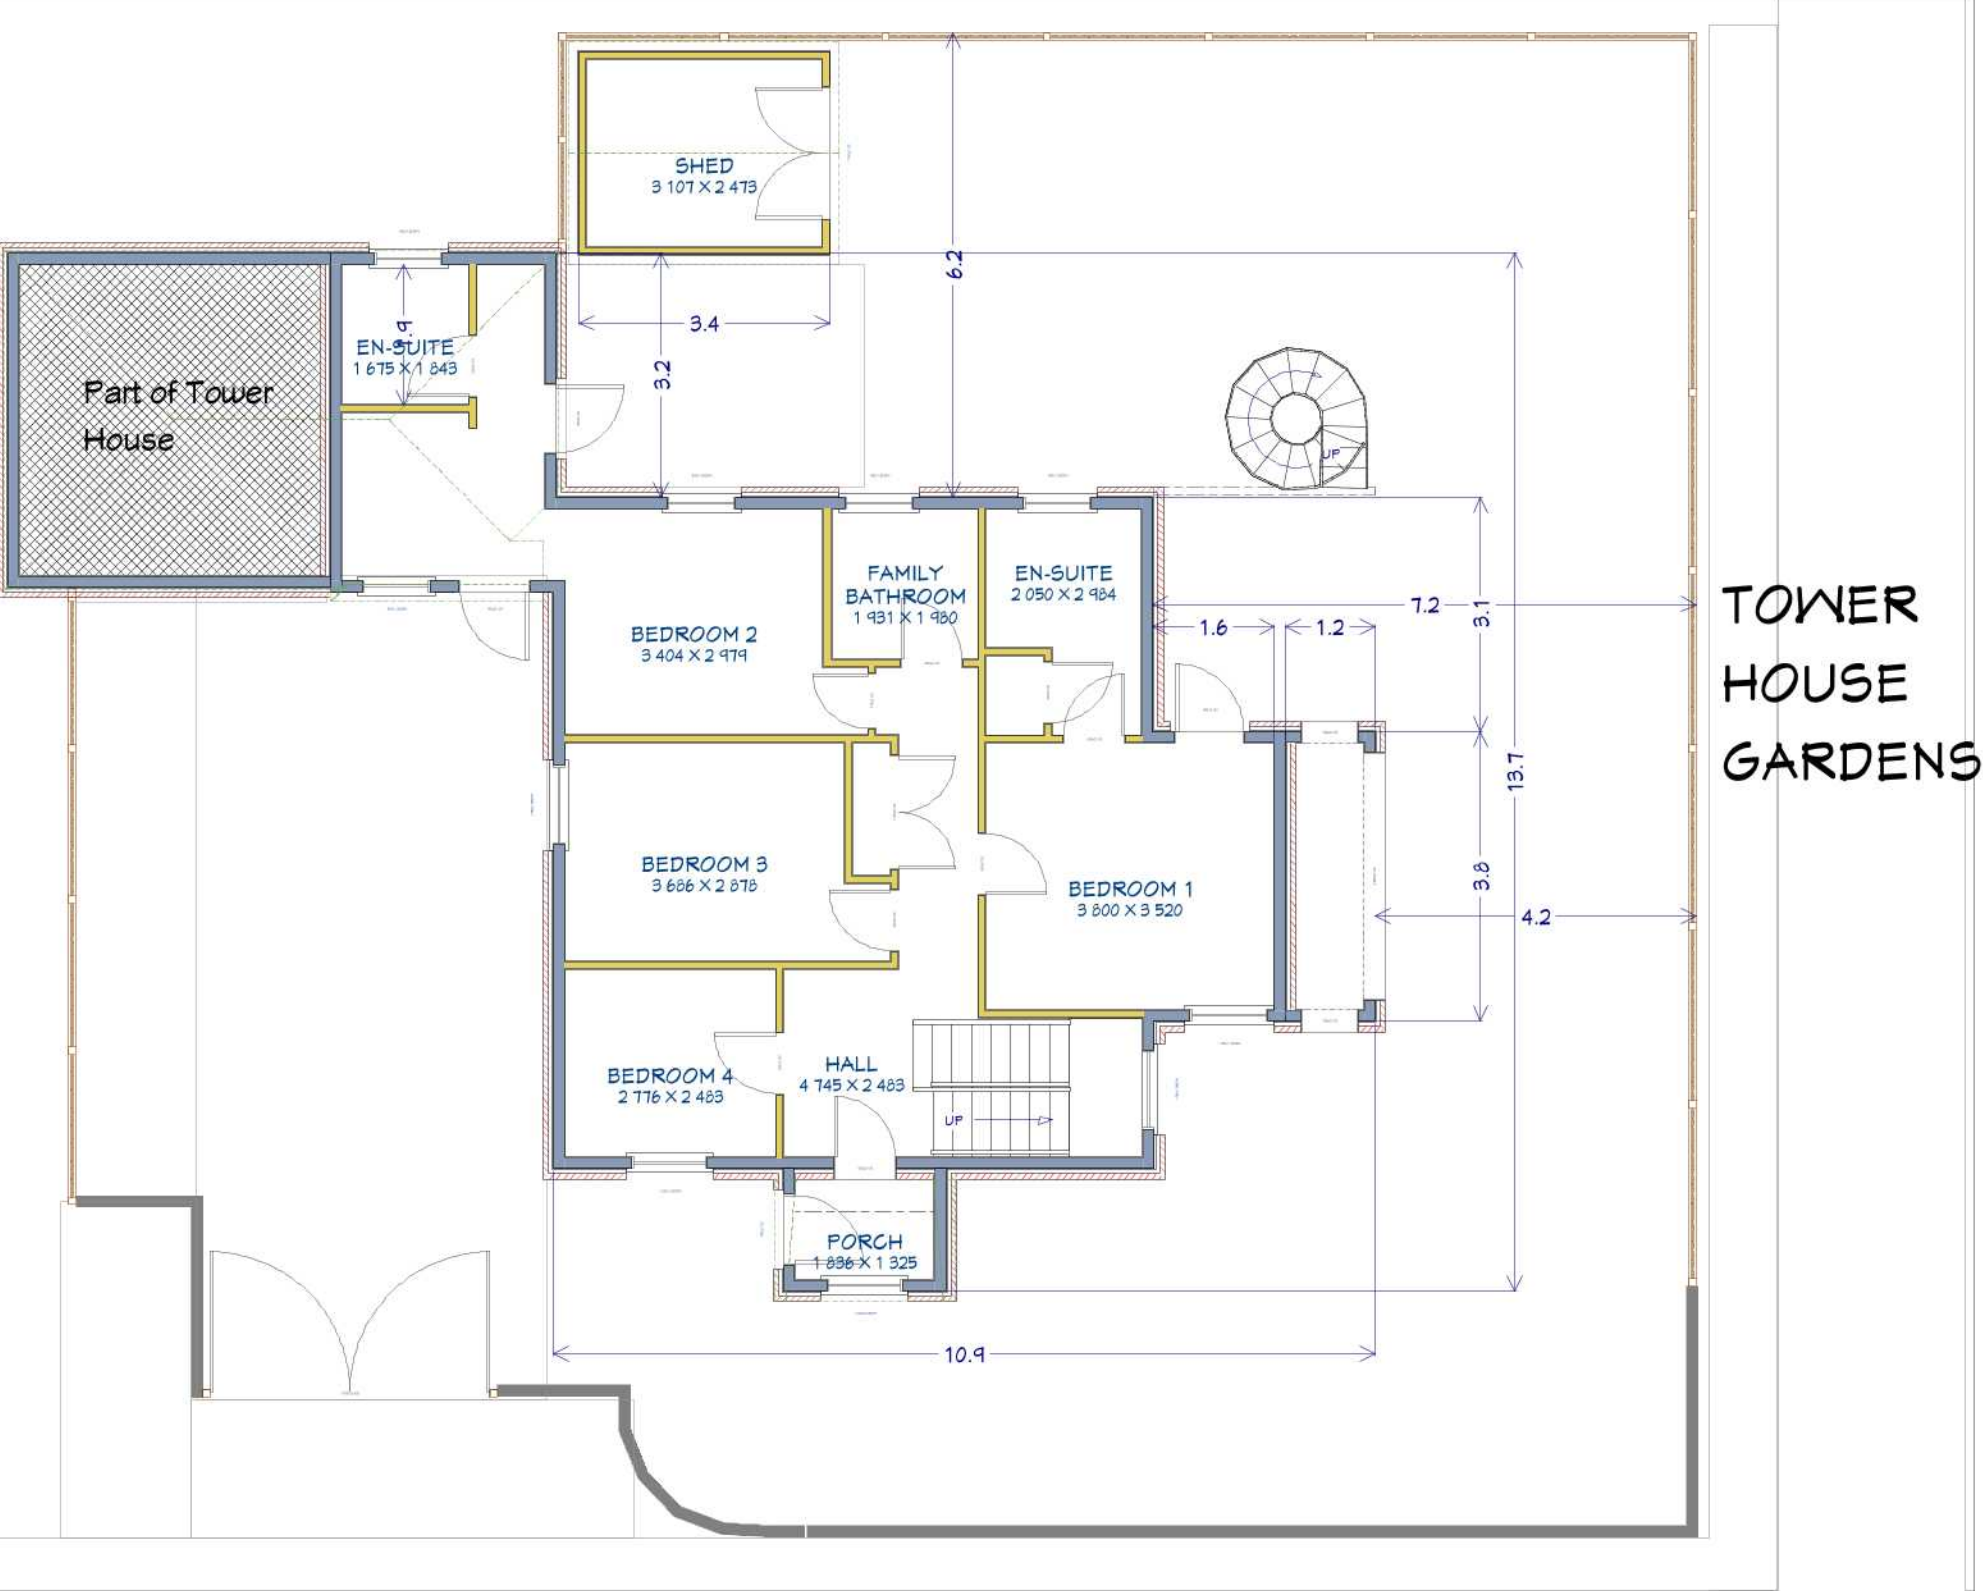

LONDON ROAD