


PROPOSED PLAN - GROUND FLOOR

SCALE 1:100

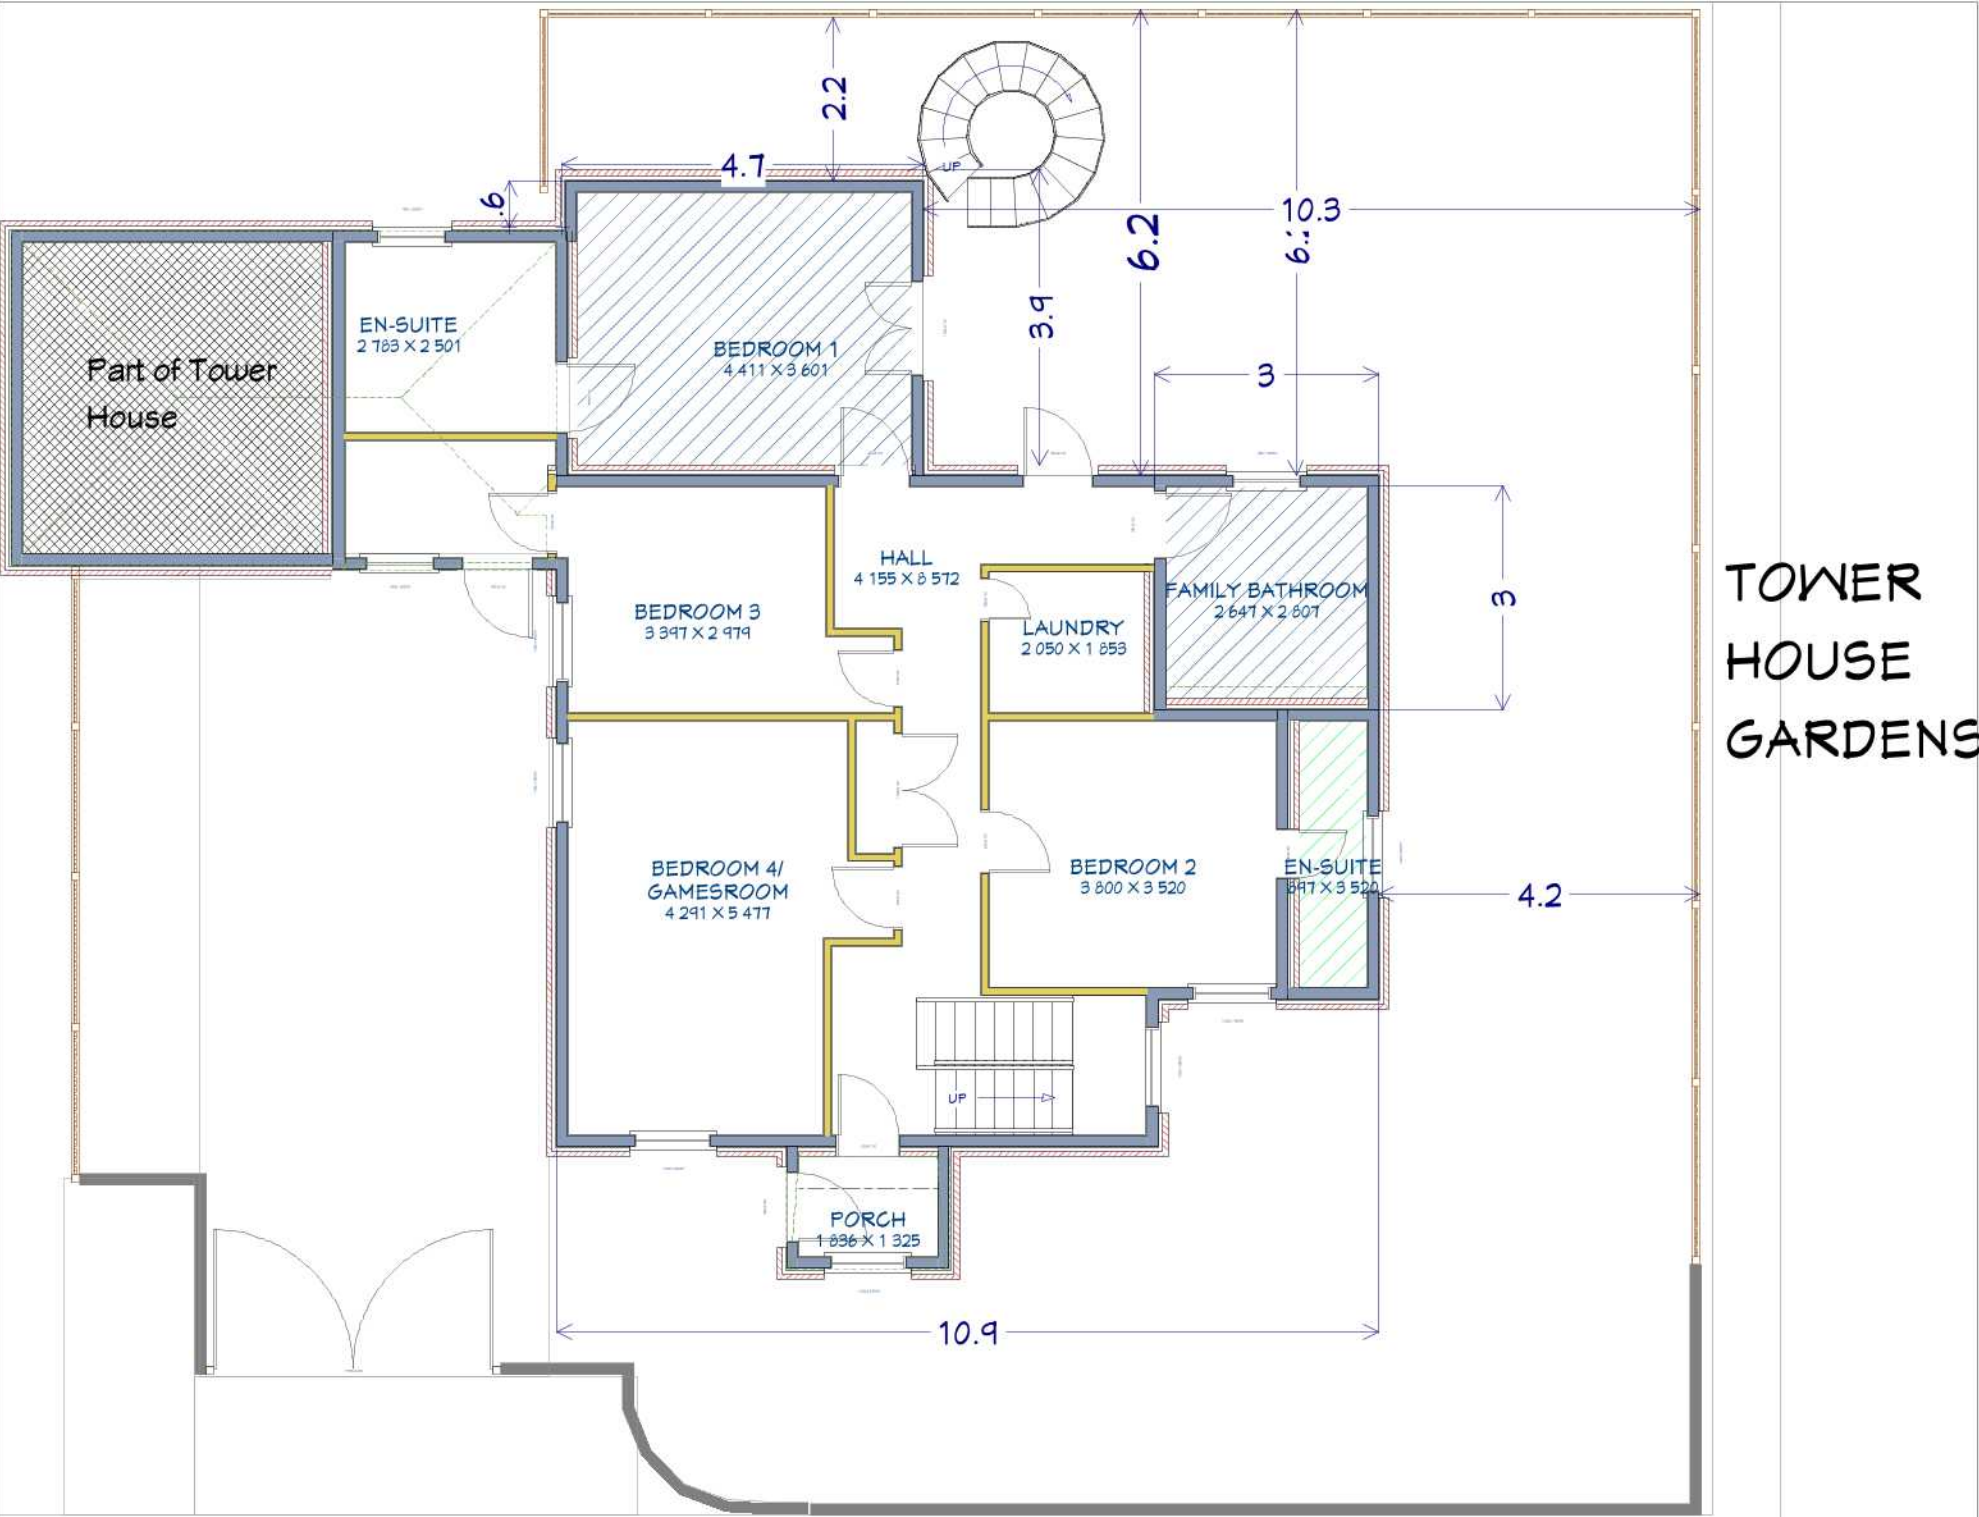

LONDON ROAD

TOWER
HOUSE
GARDENS