


terrier firma

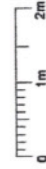

THORPE
ARCHITECTS

Thorpe Architects Ltd
18 Tarrant Street, Arundel, BN18 9DJ
Tel: 01243 831111
Email: info@thorpearchitects.co.uk

18 TARRANT STREET,
ARUNDEL, BN18 9DJ
PROPOSED CHANGE OF USE TO
FORM AN UPPER FLOORS
SINGLE, FOUR BEDROOM
RESIDENTIAL UNIT (USE CLASS
C3a) AND GROUND FLOOR
COMMERCIAL UNIT (USE
CLASSES A1, A2 AND B1a)
TOGETHER WITH ALL
ASSOCIATED WORKS

FOR TERRIER FIRMA LTD


**PROPOSED WEST
ELEVATION**

A6001-11

1 : 50 @ A2

29.04.19

THIS DOCUMENT IS THE PROPERTY OF THORPE ARCHITECTS LTD. IT IS TO BE USED FOR THE PROJECT AND SITE SPECIFICALLY IDENTIFIED. IT IS NOT TO BE REPRODUCED OR TRANSMITTED IN ANY FORM OR BY ANY MEANS, ELECTRONIC OR MECHANICAL, INCLUDING PHOTOCOPYING, RECORDING, OR BY ANY INFORMATION STORAGE AND RETRIEVAL SYSTEM, WITHOUT THE WRITTEN PERMISSION OF THORPE ARCHITECTS LTD.

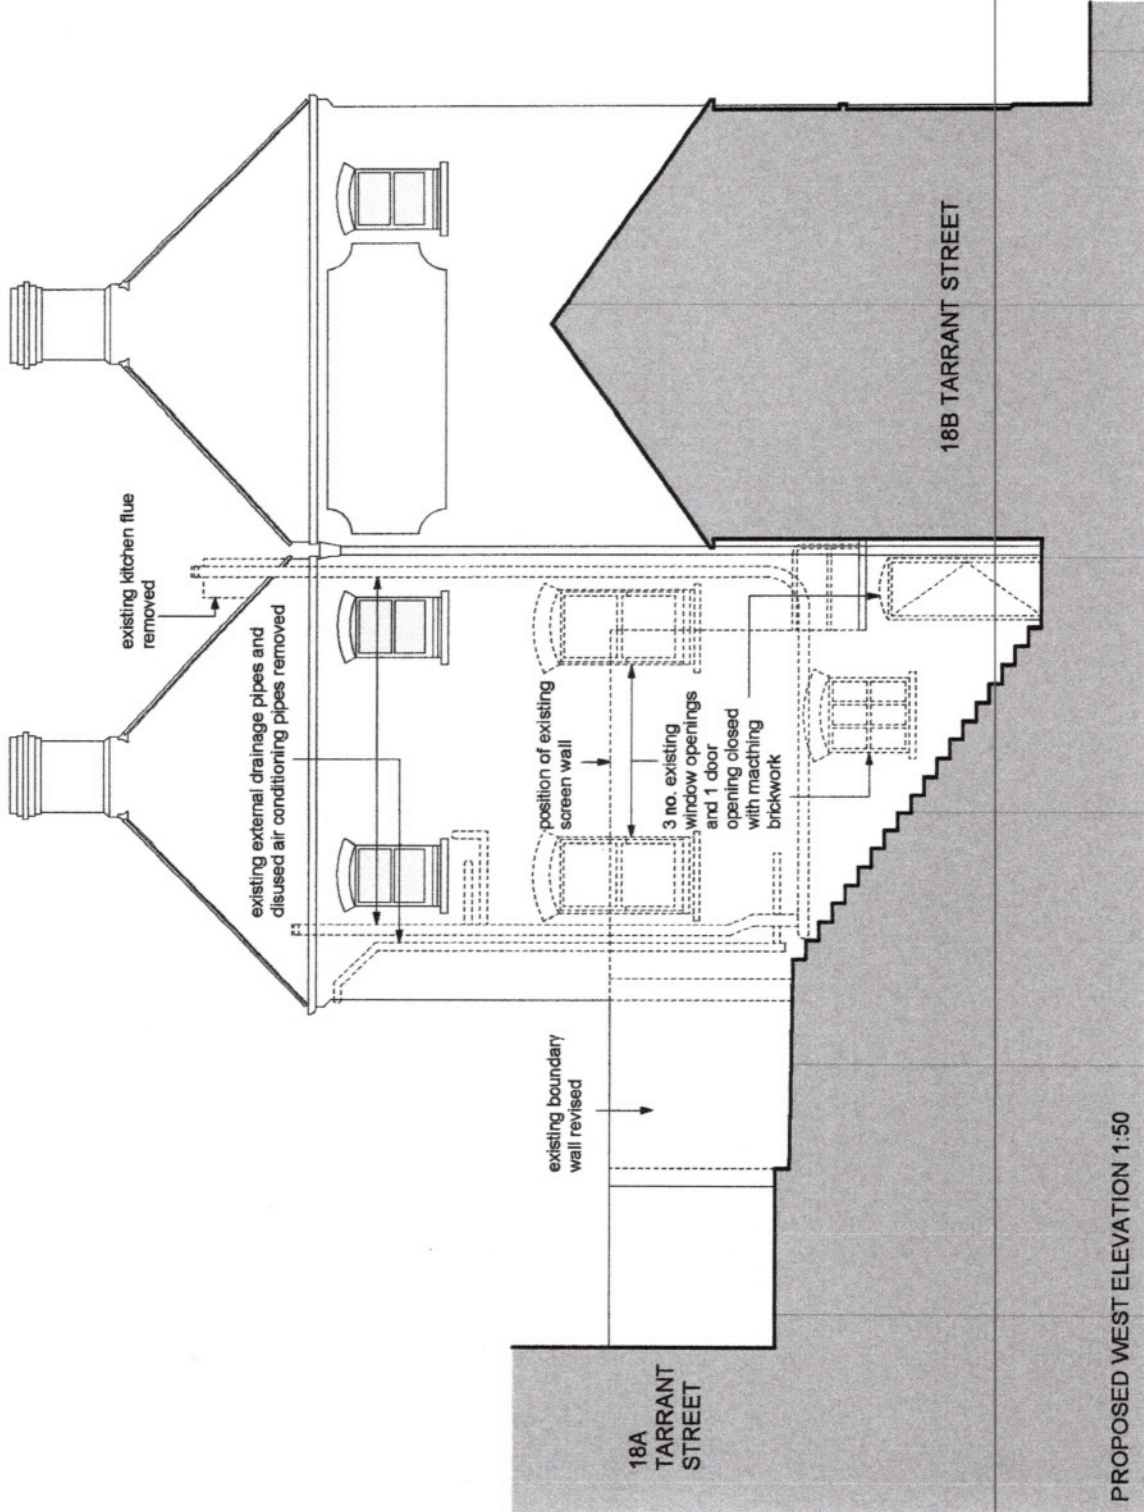

PROPOSED WEST ELEVATION 1:50

NB. All levels measured from datum of +1.0, located outside 18B Tarrant Street