


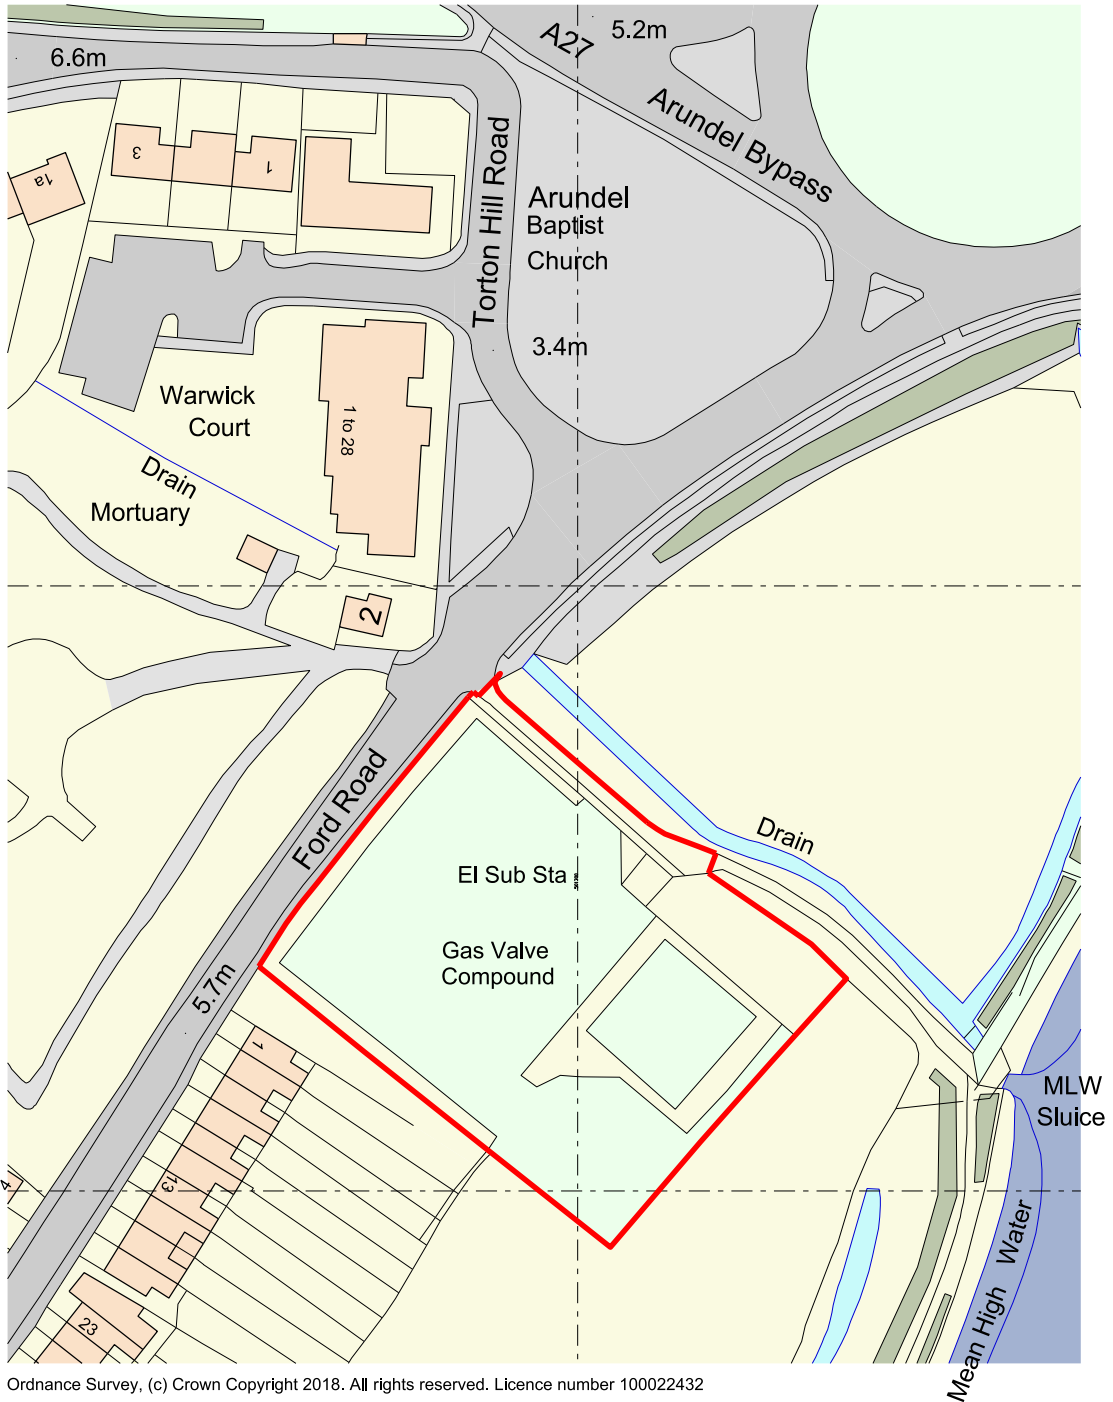

Ordnance Survey, (c) Crown Copyright 2018. All rights reserved. Licence number 100022432

LEGEND:

— SITE BOUNDARY

SITE INFORMATION:

SITE AREA - APPROX. 0.43 ha

A4

POPE PRIESTLEY ARCHITECTS

ARCHITECTURE | TOWN PLANNING | URBAN DESIGN

UNIT 15, VICARAGE FARM BUSINESS PARK, WINCHESTER ROAD, FAIR OAK, HAMPSHIRE SO50 7HD T: +44 (0)23 80335228 E: info@popepriestley.co.uk

CONTRACTORS MUST CHECK ALL DIMENSIONS ON SITE. ONLY FIGURED DIMENSIONS ARE TO BE WORKED FROM. DISCREPANCIES MUST BE REPORTED TO THE ARCHITECT BEFORE PROCEEDING. DRAWING WAS PREPARED IN MICROSTATION FORMAT. DRAWINGS EXPORTED IN OTHER FORMATS MAY DIFFER. REFER TO ORIGINAL DRAWING FOR TRUE FORMAT. THIS DRAWING IS COPYRIGHT ©

RESIDENTIAL DEVELOPMENT
FORD ROAD
ARUNDEL
FOR OAKWOOD HOMES

SITE LOCATION PLAN

SCALE @ A4
1: 1250

DATE
JUNE 2019


AUTHOR
AL

CHECK
DP

DRAWING NO.
PP1249/ 100-01

REVISION
P1

PRELIMINARY ISSUE

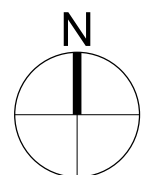

SCALE BAR = 10mm INTERVALS AT TRUE SCALE

