
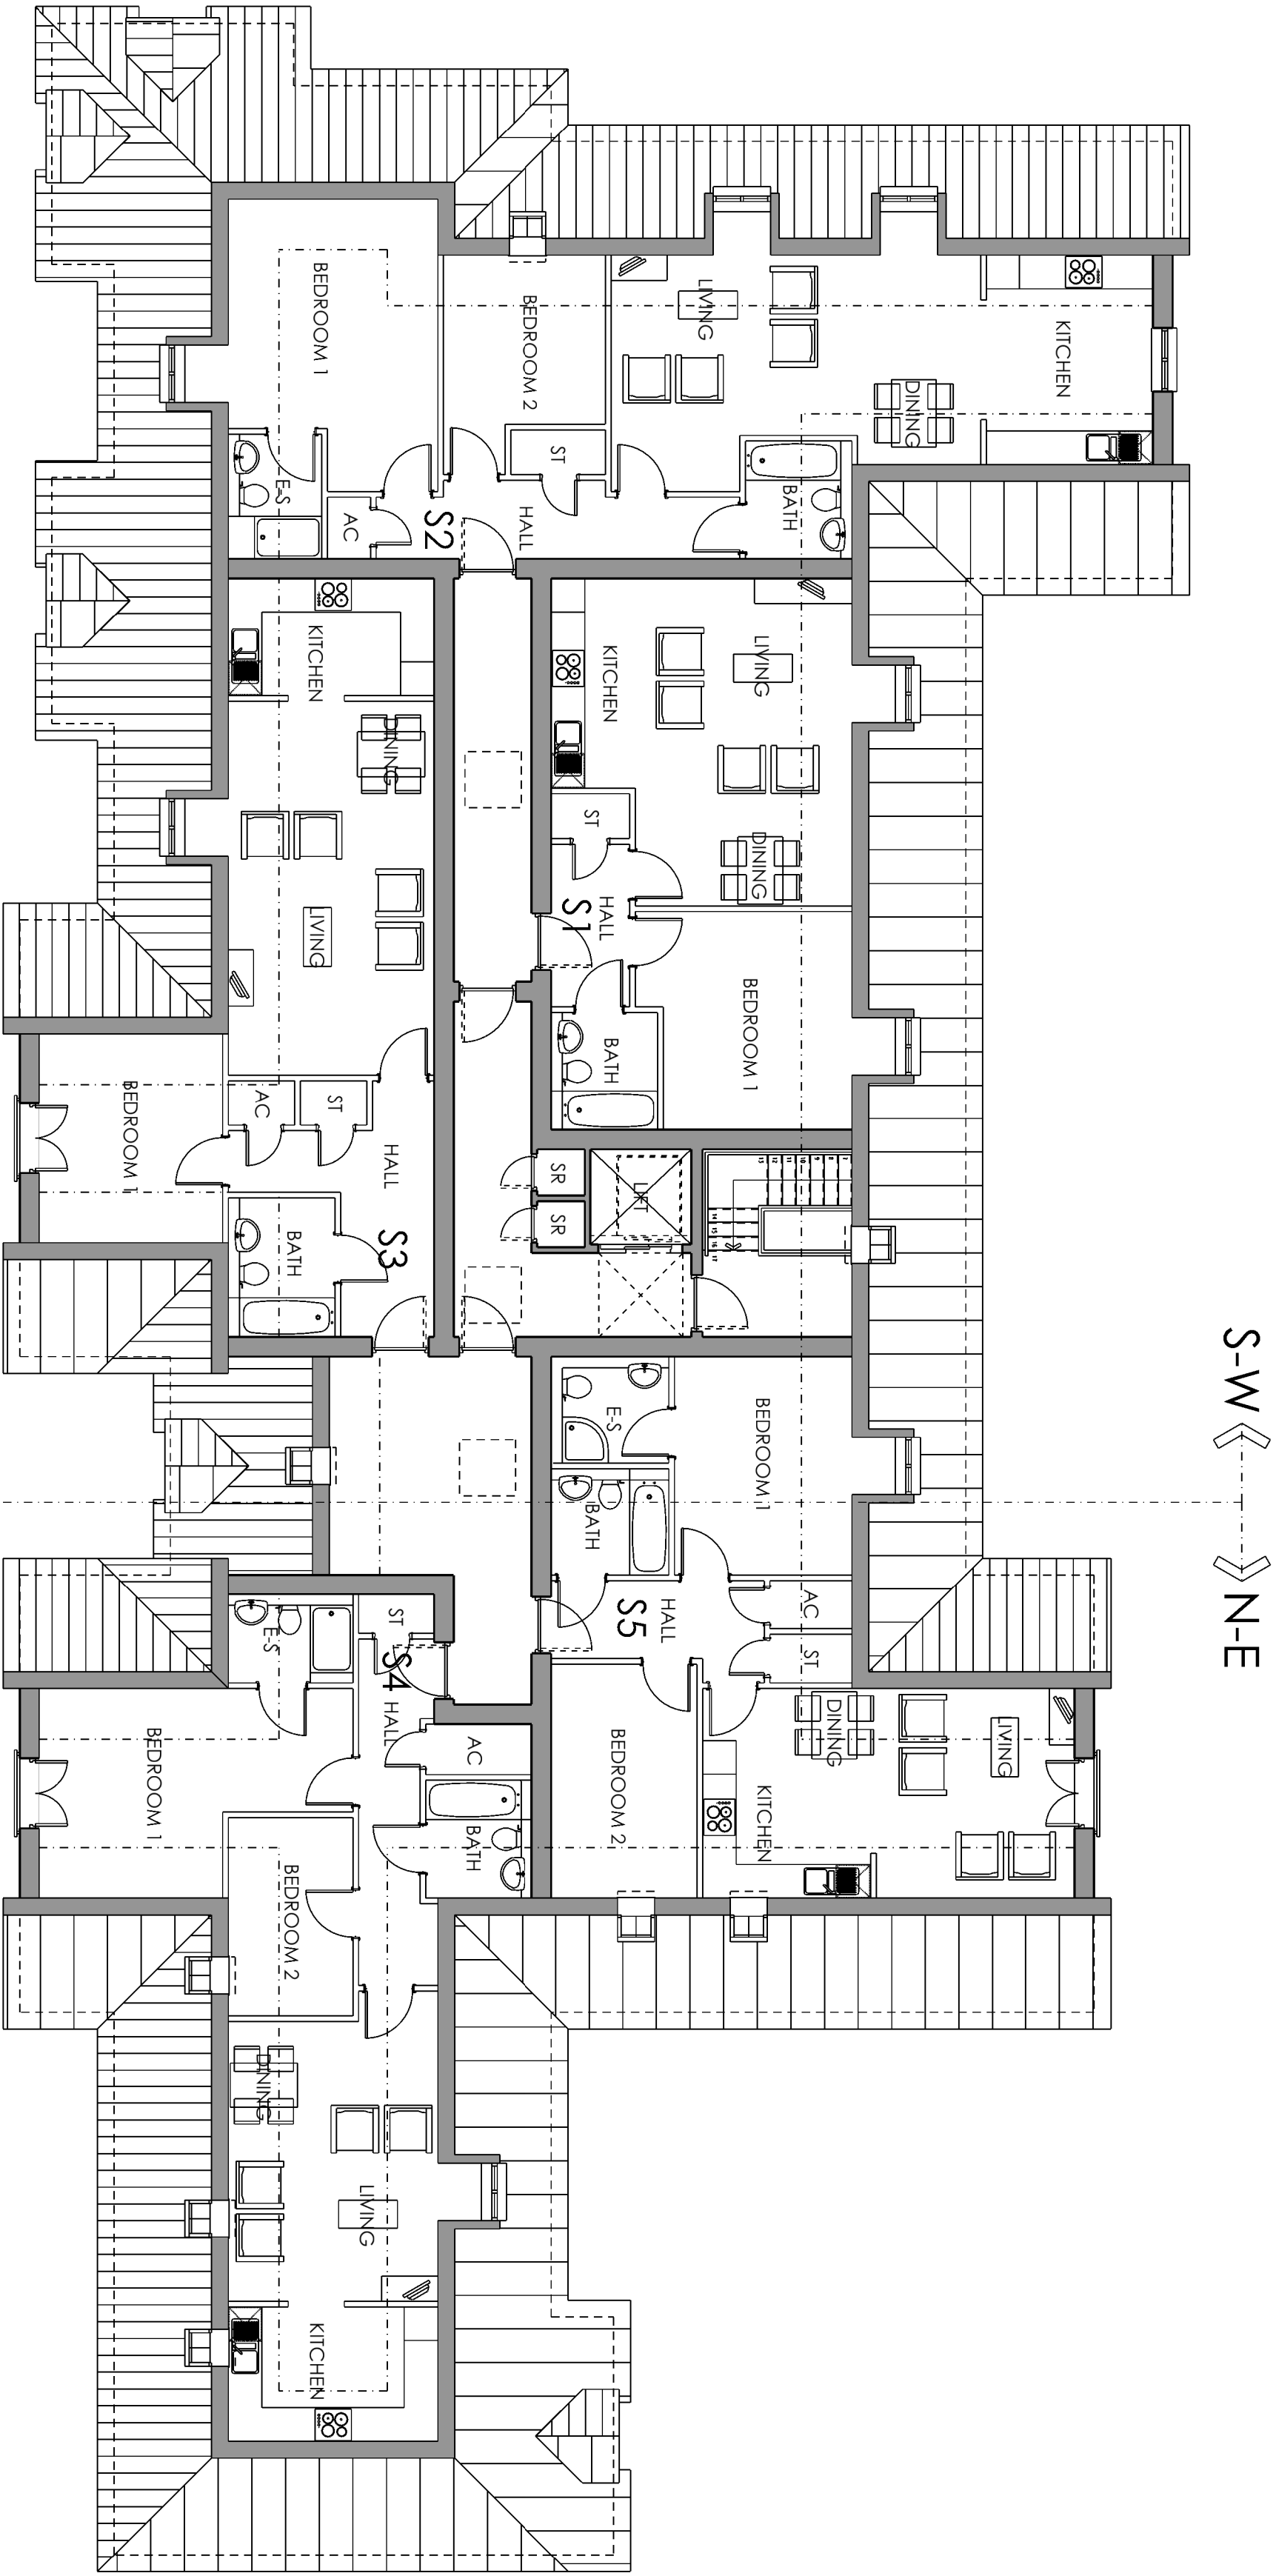


ACCOMMODATION SCHEDULE			
SECOND FLOOR PLAN			
APARTMENT NUMBER	NUMBER OF BEDROOMS	FLOOR AREA SQ. METRES	FLOOR AREA SQ. FEET
S1	1	54.5	587
S2	2	86.6	932
S3	1	43.1	679
S4	2	74.9	806
S5	2	67.6	728
S6	2	86.9	935
S7	2	70.9	763
S8	2	67.0	721
S9	1	54.3	584
S10	1	58.5	630
TOTAL = 4 No. 1 Bedroom & 6 No. 2 Bedroom Flats			

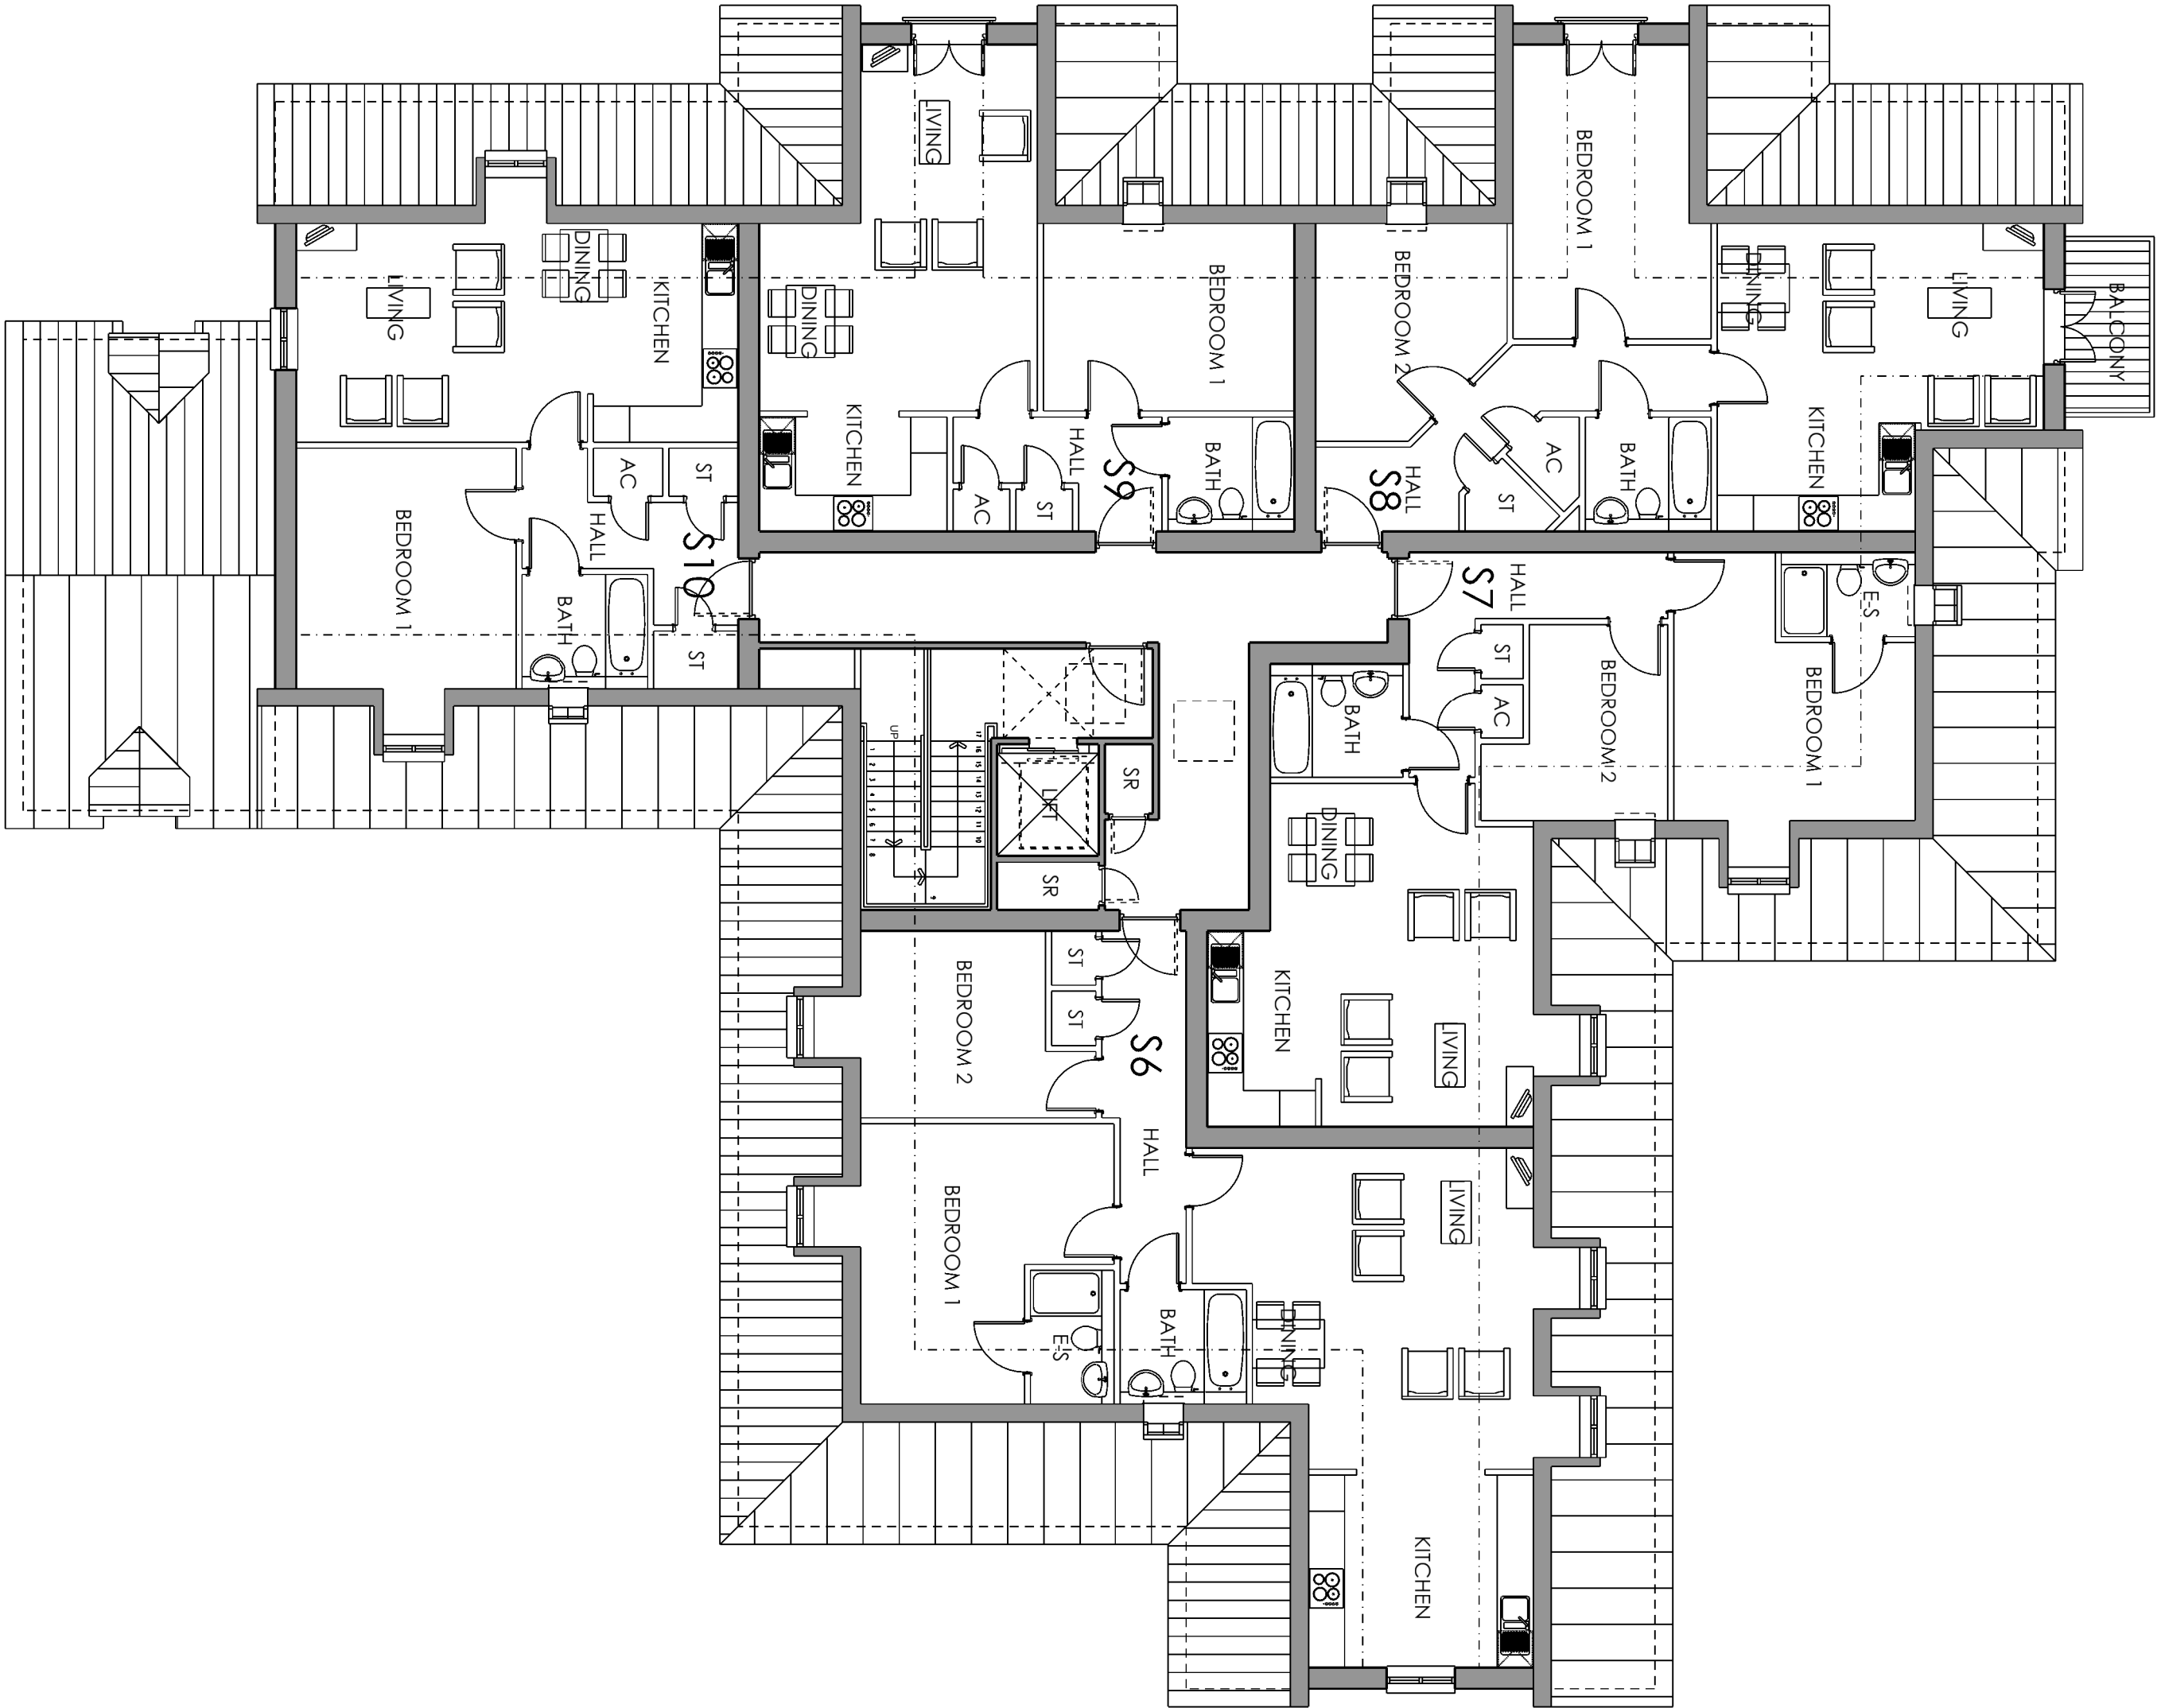

SECOND FLOOR PLANS

POPE PRIESTLEY ARCHITECTS

ARCHITECTURE TOWN PLANNING URBAN DESIGN

RESIDENTIAL DEVELOPMENT

FORD ROAD

ARUNDEL

FOR OAKFORD HOMES

SECOND FLOOR PLANS

PP1249/110-04

P4

PRELIMINARY ISSUE

THIS DRAWING IS A PRELIMINARY DESIGN AND IS NOT TO BE USED FOR CONSTRUCTION. IT IS THE RESPONSIBILITY OF THE CLIENT TO OBTAIN ALL NECESSARY APPROVALS AND PERMITS. THE CLIENT SHALL BE RESPONSIBLE FOR OBTAINING ALL NECESSARY APPROVALS AND PERMITS.