



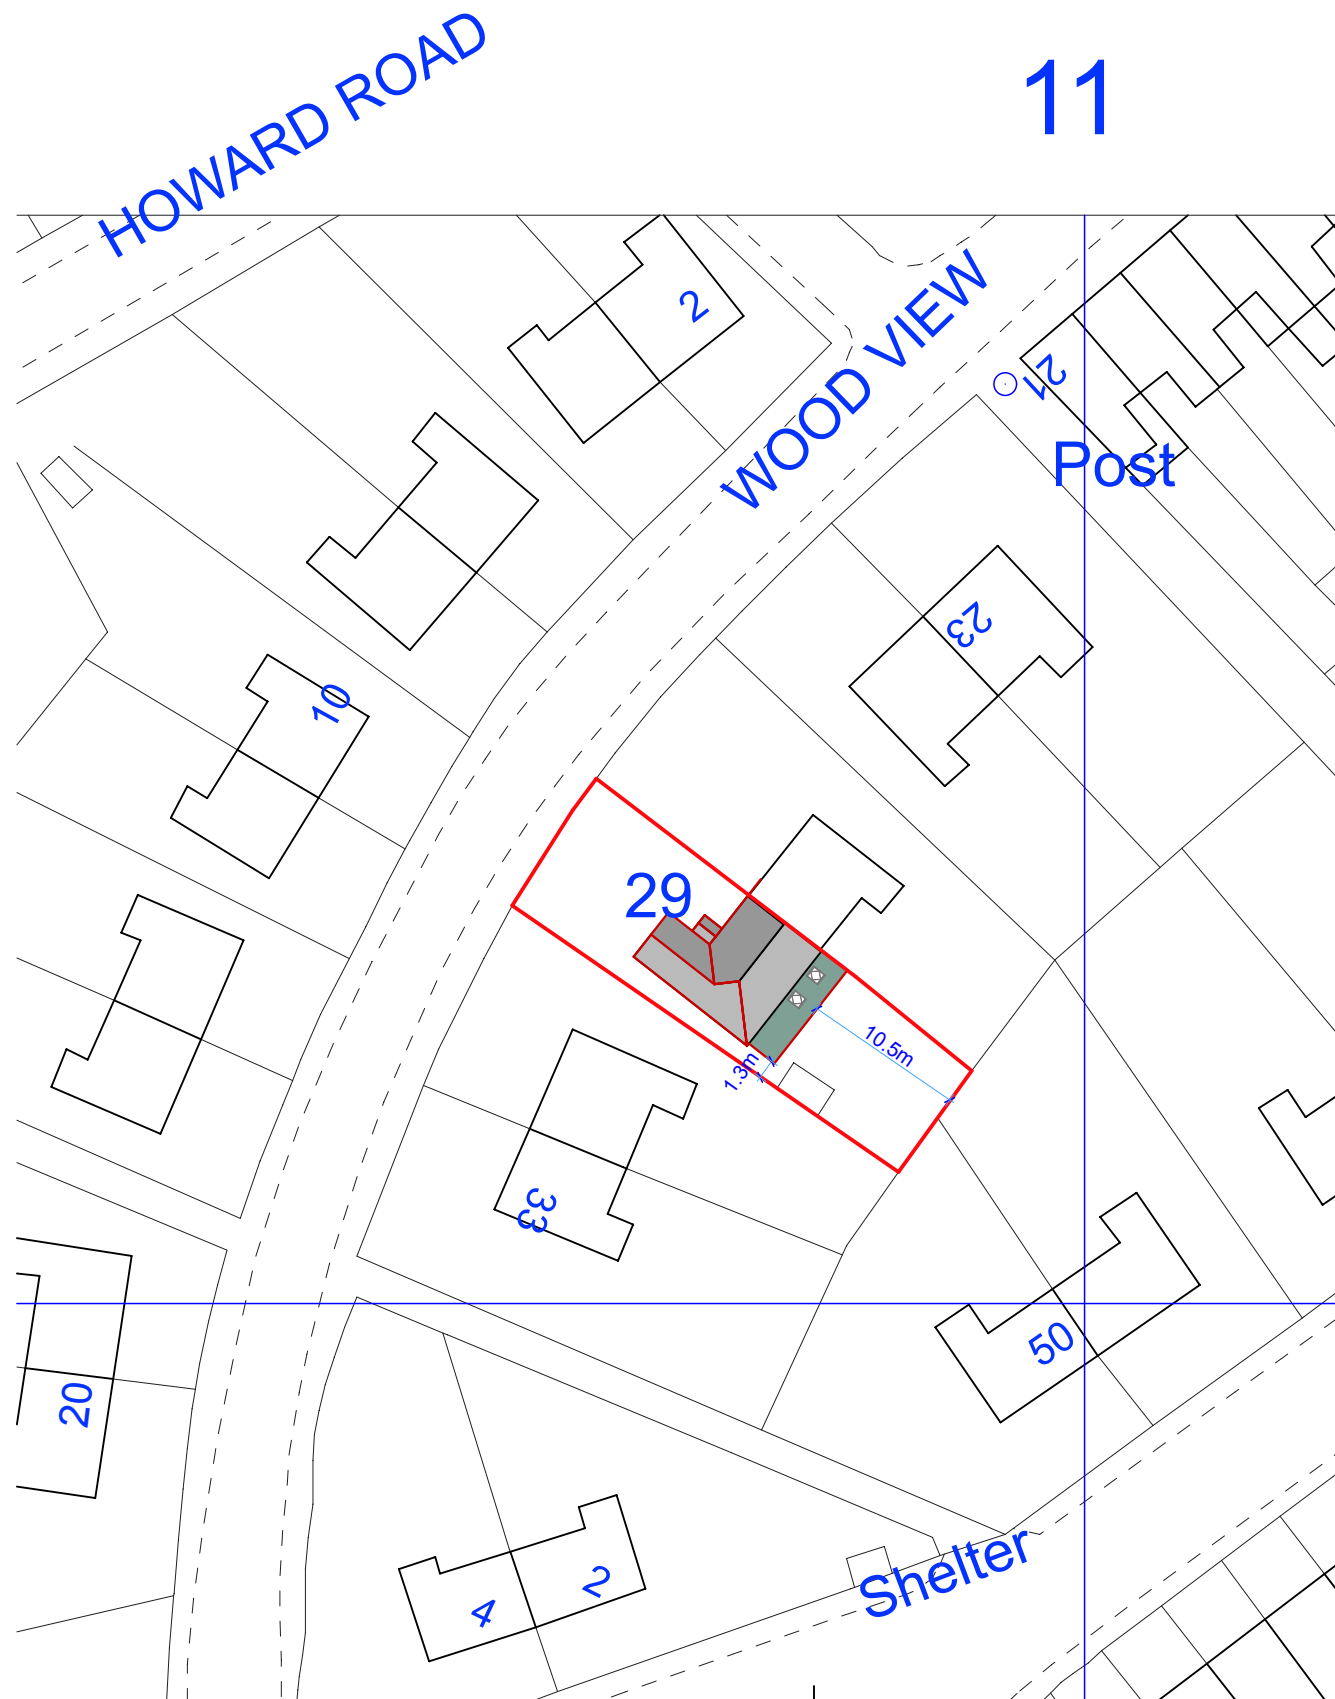

BLOCK PLAN 1:500

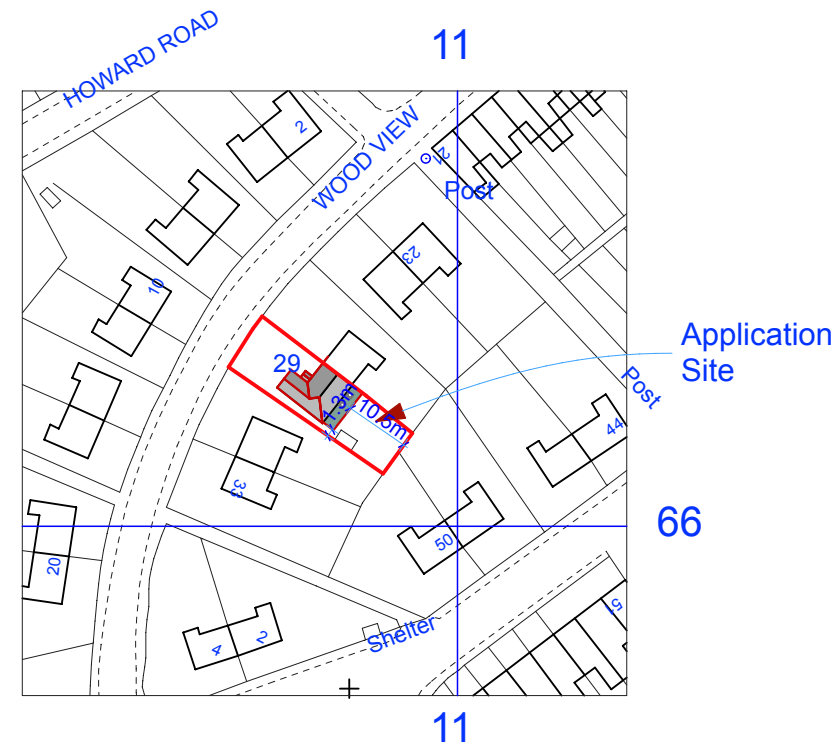

LOCATION PLAN 1:1250

Revision:

A July 15 Site dims added

This drawing is the property of Andrew Fuller Associates and is not to be copied reproduced, retained or disclosed to any unauthorised person either wholly or in part without prior consent. Do not scale from this drawing except for Planning purposes. Use all figured dimensions only. All figured dimensions to be checked on site prior to construction. All discrepancies, errors and omissions to be reported to Andrew Fuller Associates prior to construction. Layout and dimensions of existing building to be checked on site.



 ANDREW FULLER ASSOCIATES <i>Chartered Surveyors</i> Norton Studio, School Lane Arundel, West Sussex BN18 9DR tel: 01903 885444 email: info@a-fuller.co.uk www.andrewfuller.co.uk		
Job Title	29 Woodview, Arundel	
Client	Mr & Mrs D Taylor	
Drawing Name	Location Plan	
Drawing Status	Planning	
Drawn by	AF	Date Jan 15
Checked by		Date
Drawing Scale	1:500 1:1250 at A3	
Drawing No	Status	Revision
14721/03		A