


11 MOUNT PLEASANT ARUNDEL BN18 9SD

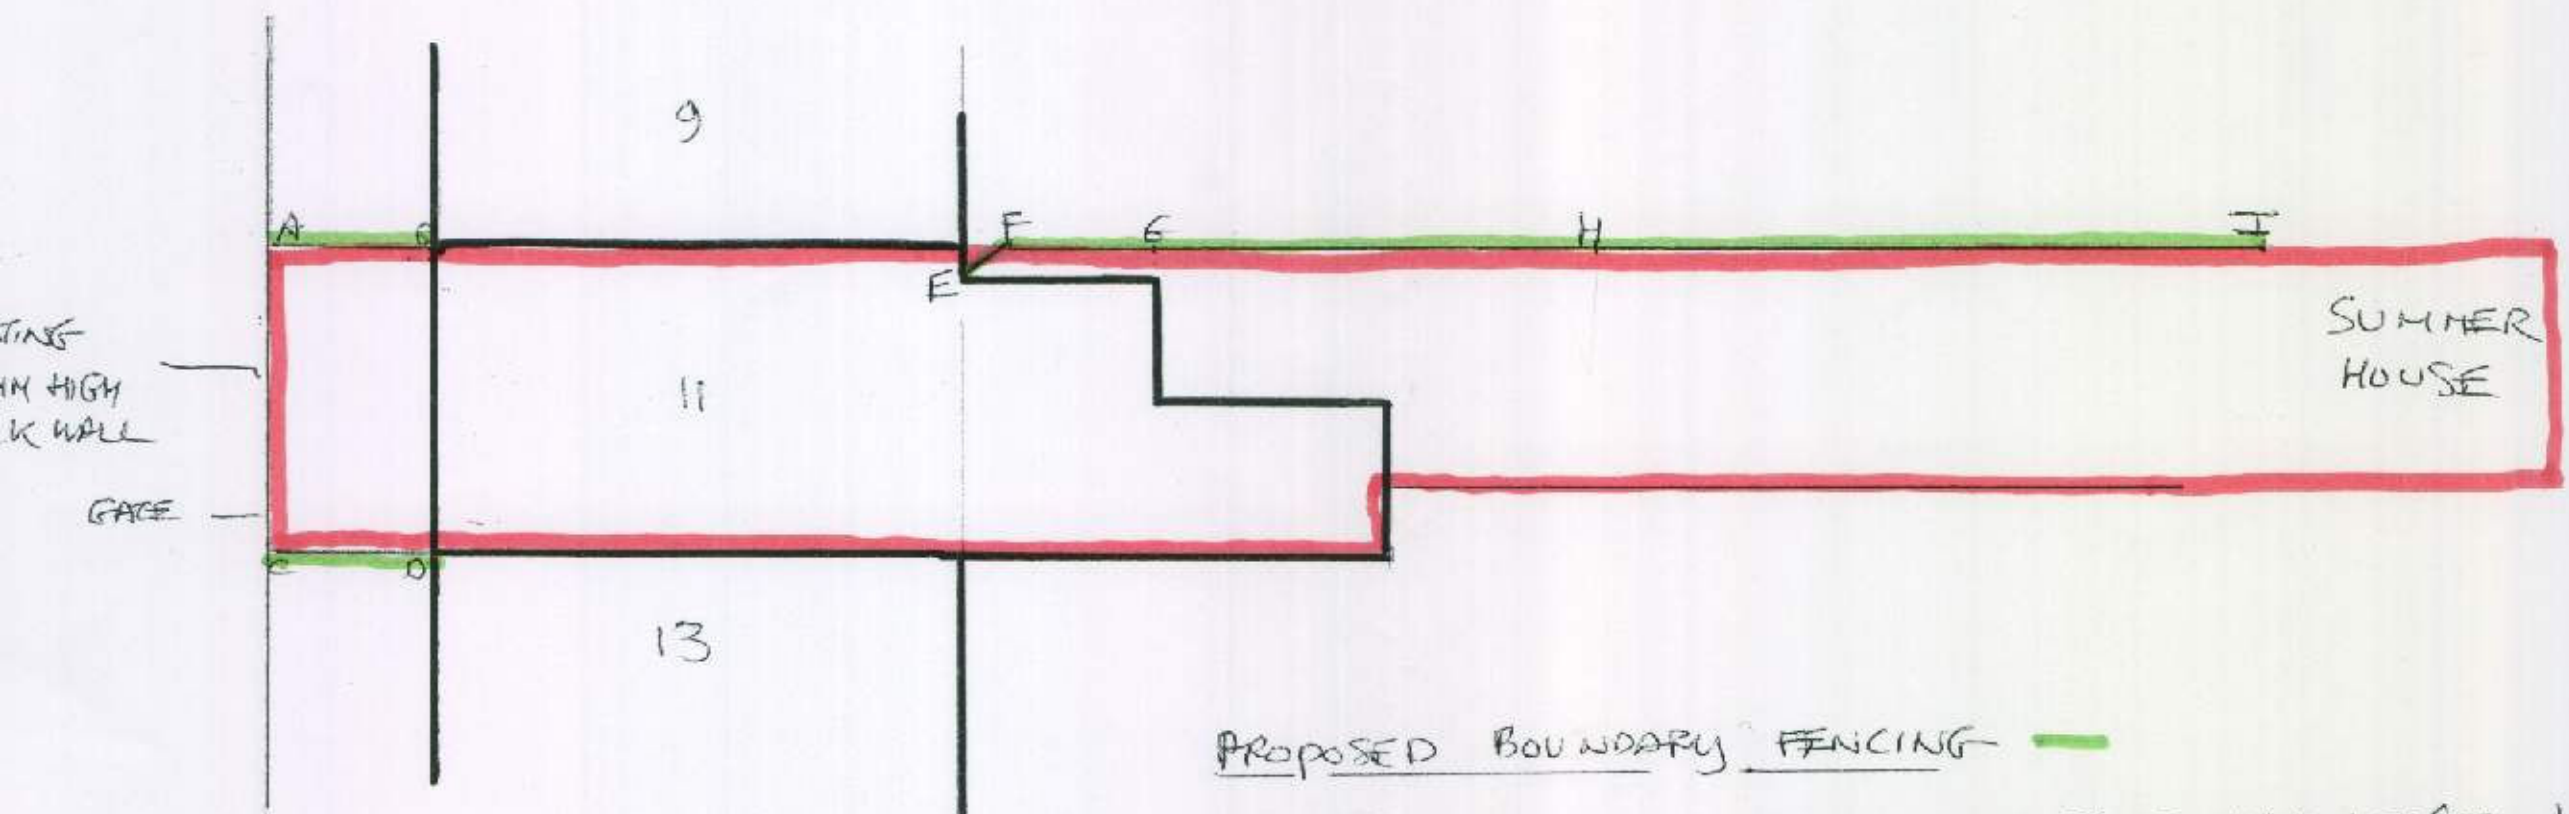

INDICATIVE BLOCK PLAN

SCALE 1:100



PROPOSED BOUNDARY FENCING

- A-B TIMBER LARCH LAP + LATTICE FENCE MAX HEIGHT 1.5M
- CD TIMBER LARCH LAP + LATTICE FENCE MAX HEIGHT 1.2M
- DE 1.6M HIGH - LENGTH 0.5M TIMBER CLOSE BOARDED
- FG 1.9M HIGH - LENGTH 2.0M TIMBER CLOSE BOARDED + LATTICE
- GH AS F-G BUT LENGTH 5.8M
- HI 8.8M LONG 1.55M HIGH TIMBER LATTICE.