


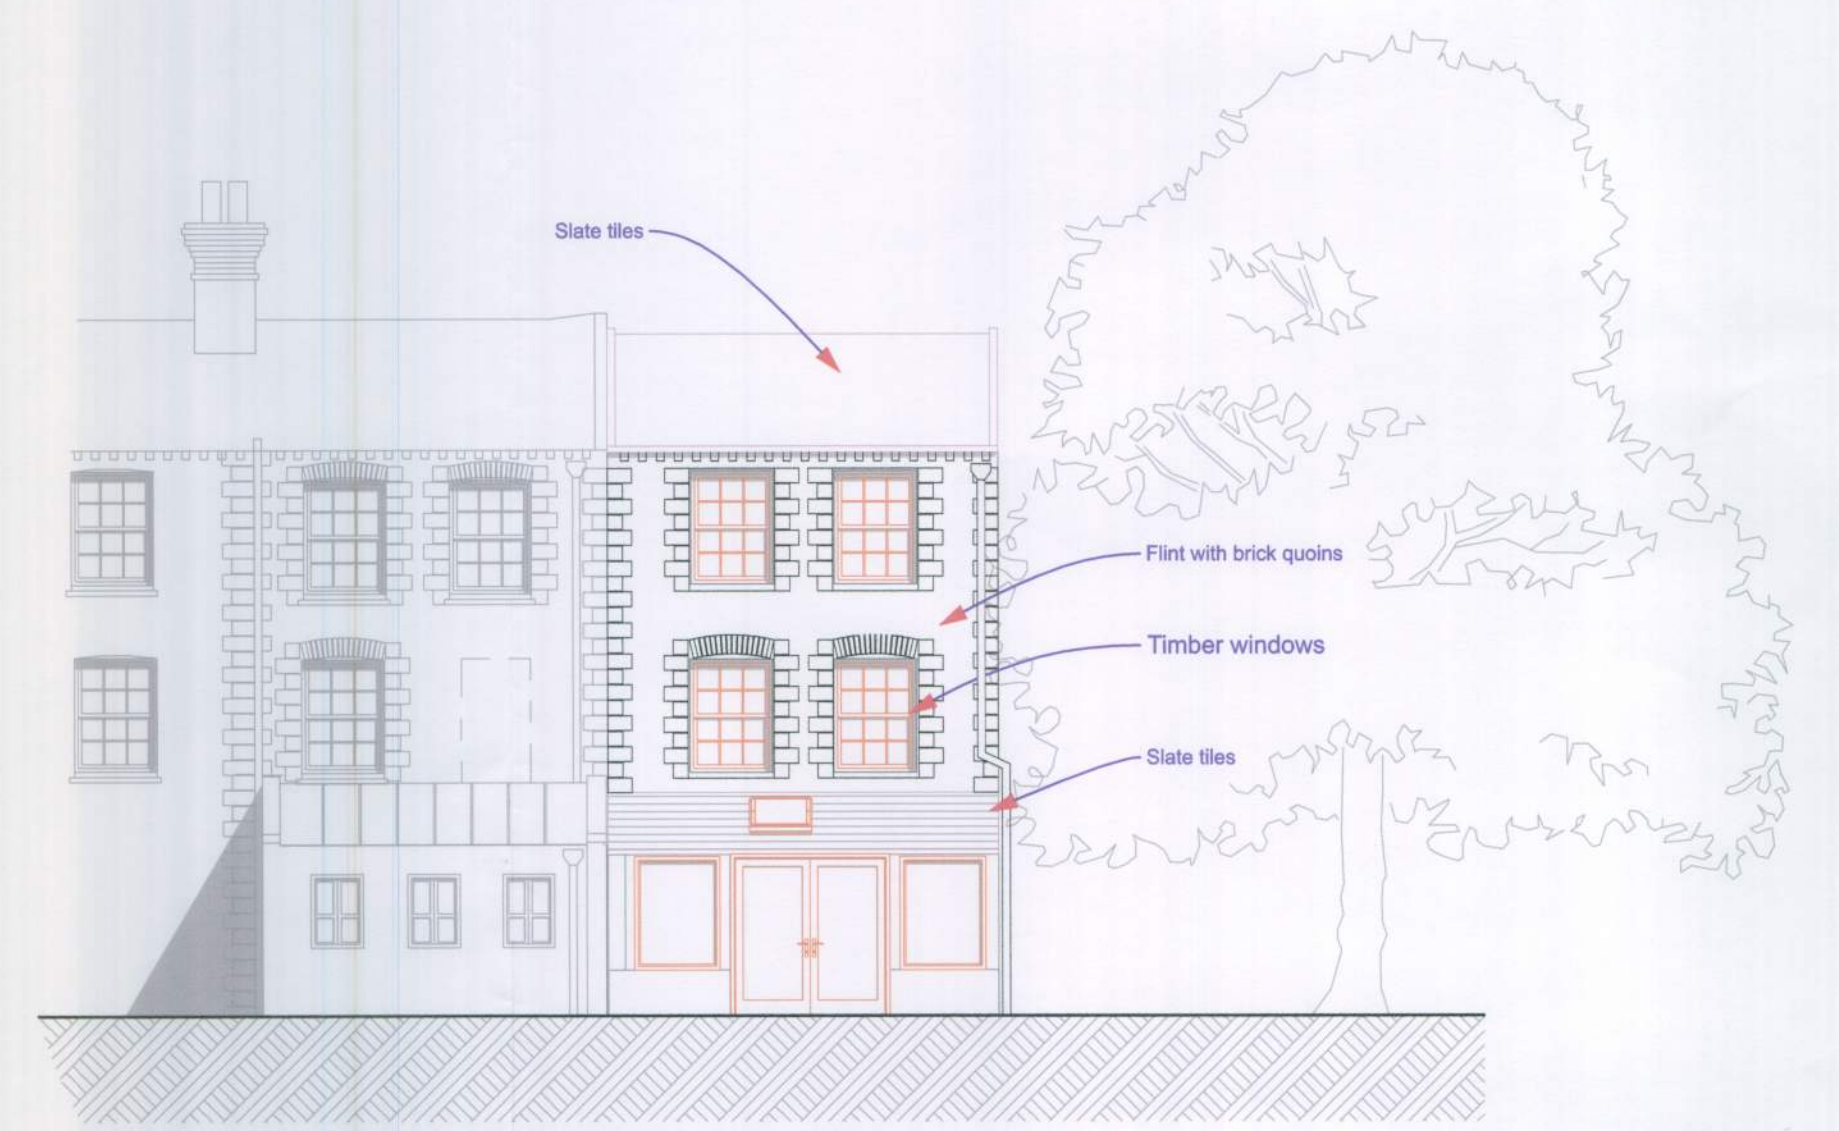


South West
Elevation



South East
Elevation



North West
Elevation

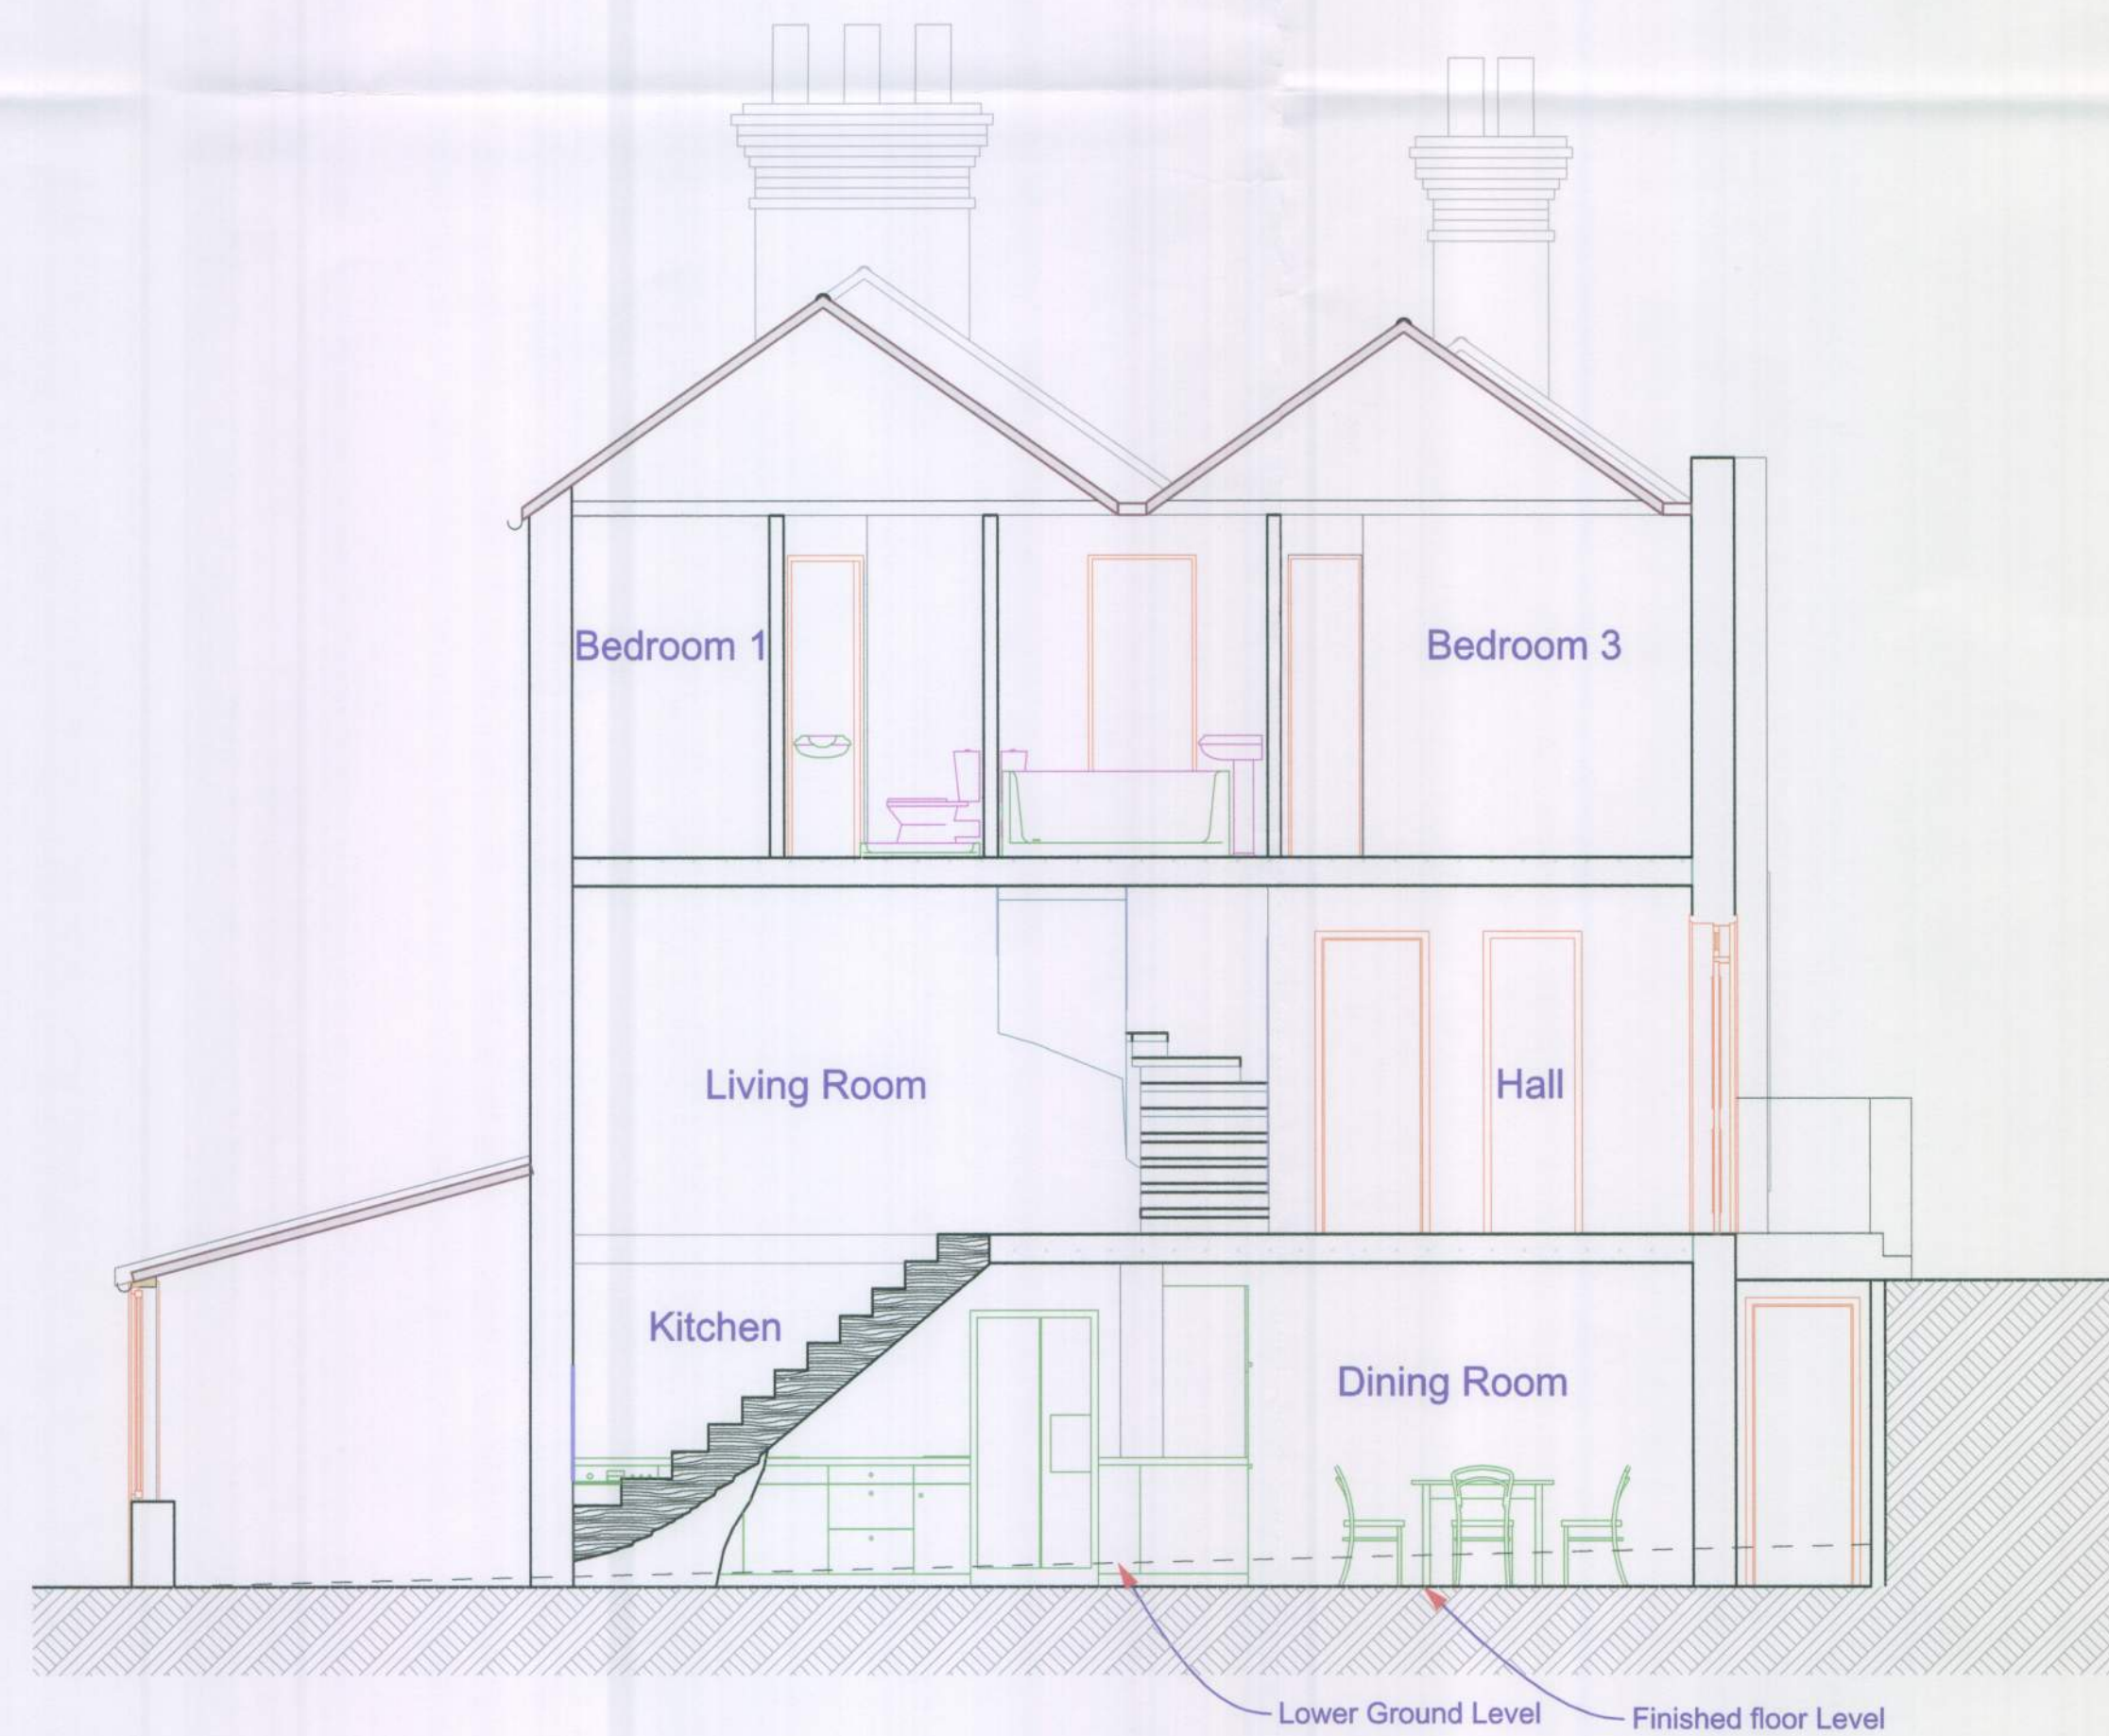

Section A-A



Chartered Surveyors

Norton Studio, School Lane
Arundel, West Sussex
BN18 9DB

tel: 01903 885444

fax: 01903 883111

email: mail@andrewfuller.co.uk

www.andrewfuller.co.uk



Job Title

84 Maltravers Street, Arundel

Client

Mr P Andrews

Drawing Name

Elevations & Section

Drawing Status

Planning

Drawn by

DF

Date

Jan 12

Checked by

Date

Drawing Scale

1:50 & 1:100

Drawing No

Status

Revision

11384/04