


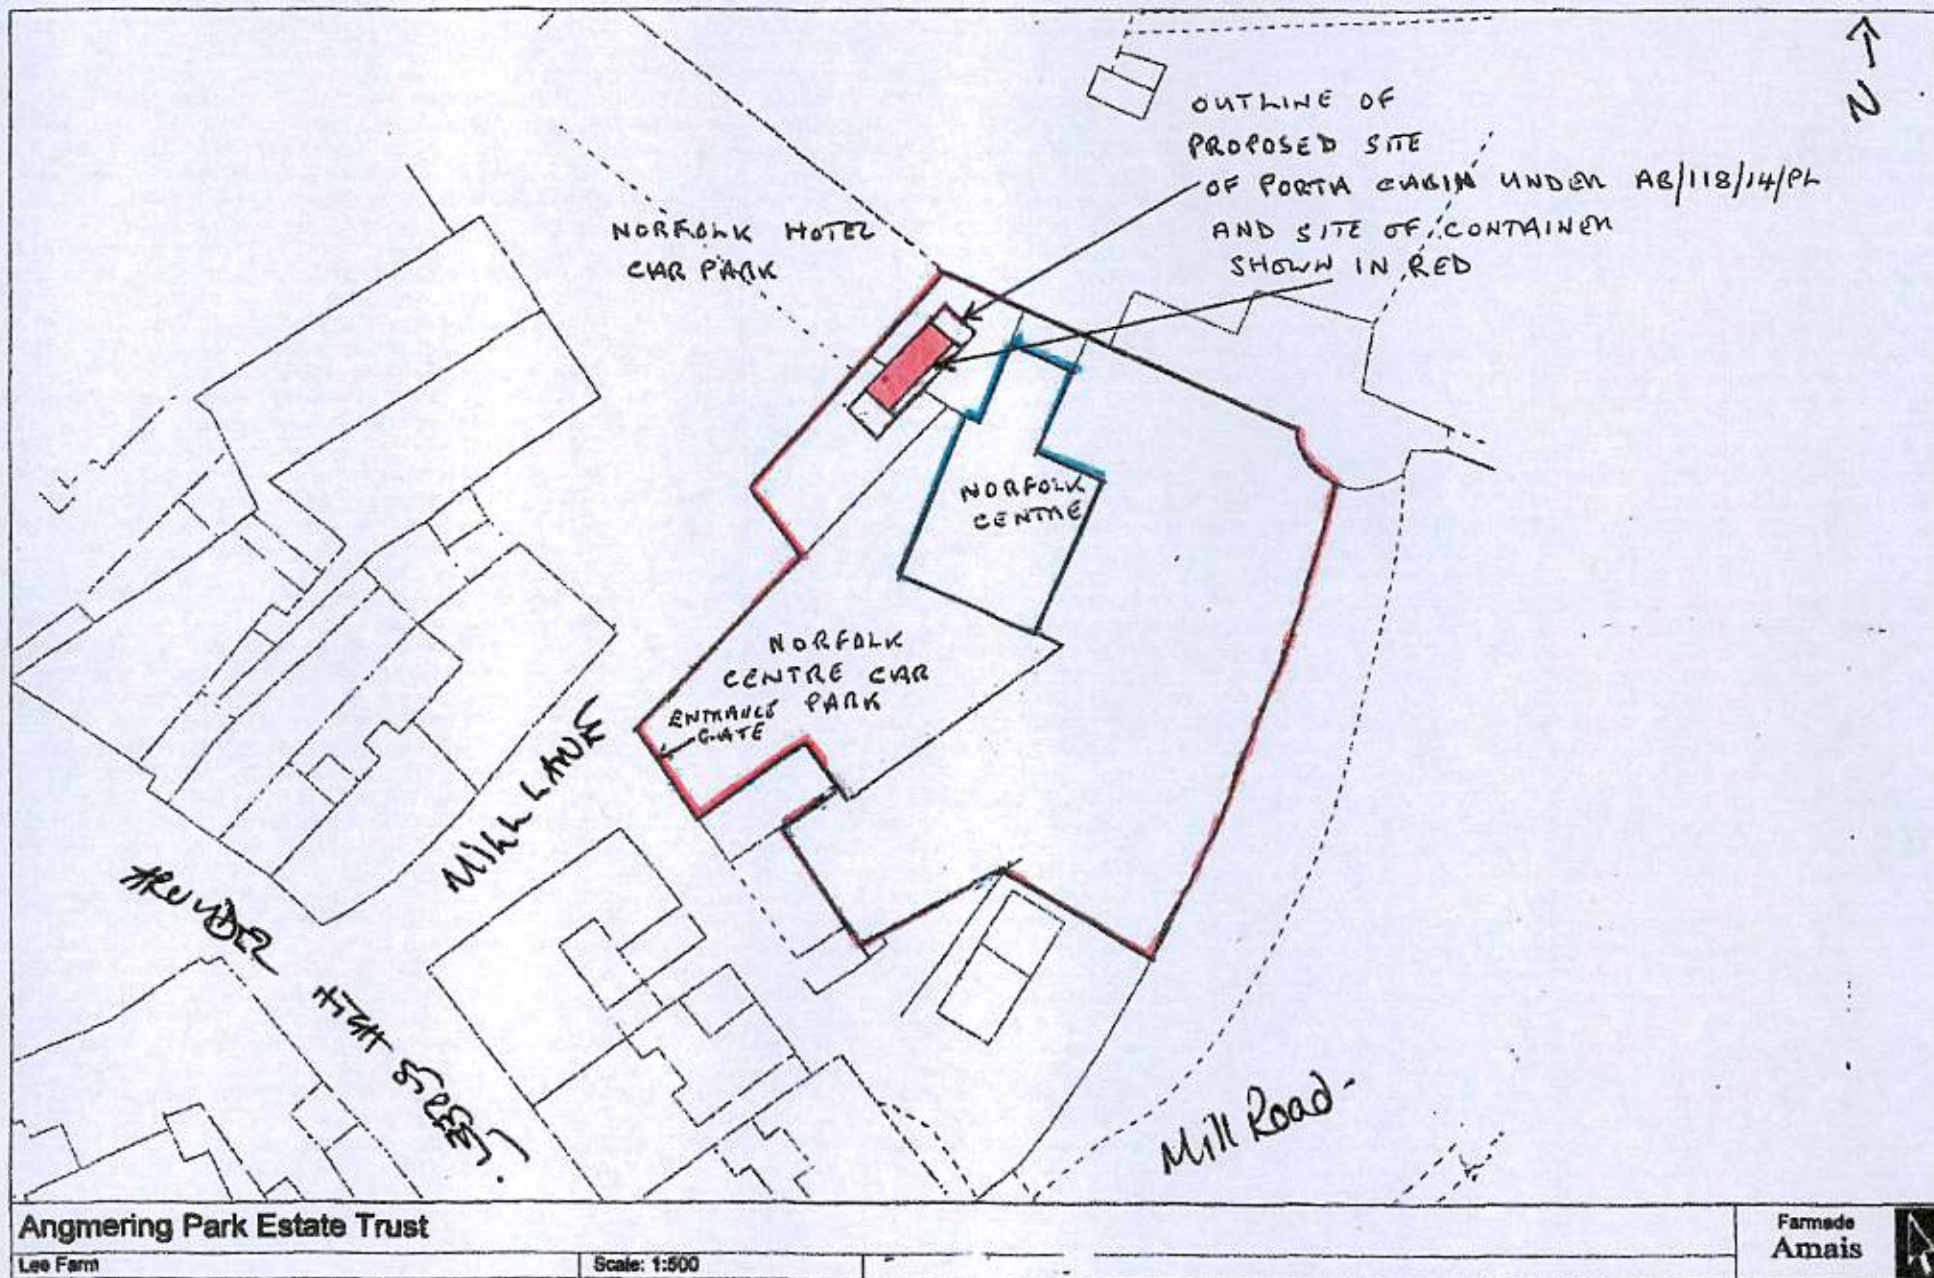

Notes:

The Norfolk Centre, Mill Lane, Arundel.

PROPOSED SITE OF PORTA CABIN AT REAR
AND SITE OF CONTAINER SHOWN IN RED

AB/118/14/PL
UNDER A NEW APPLICATION