




PROPOSED ELEVATIONS 1:100 @ A3

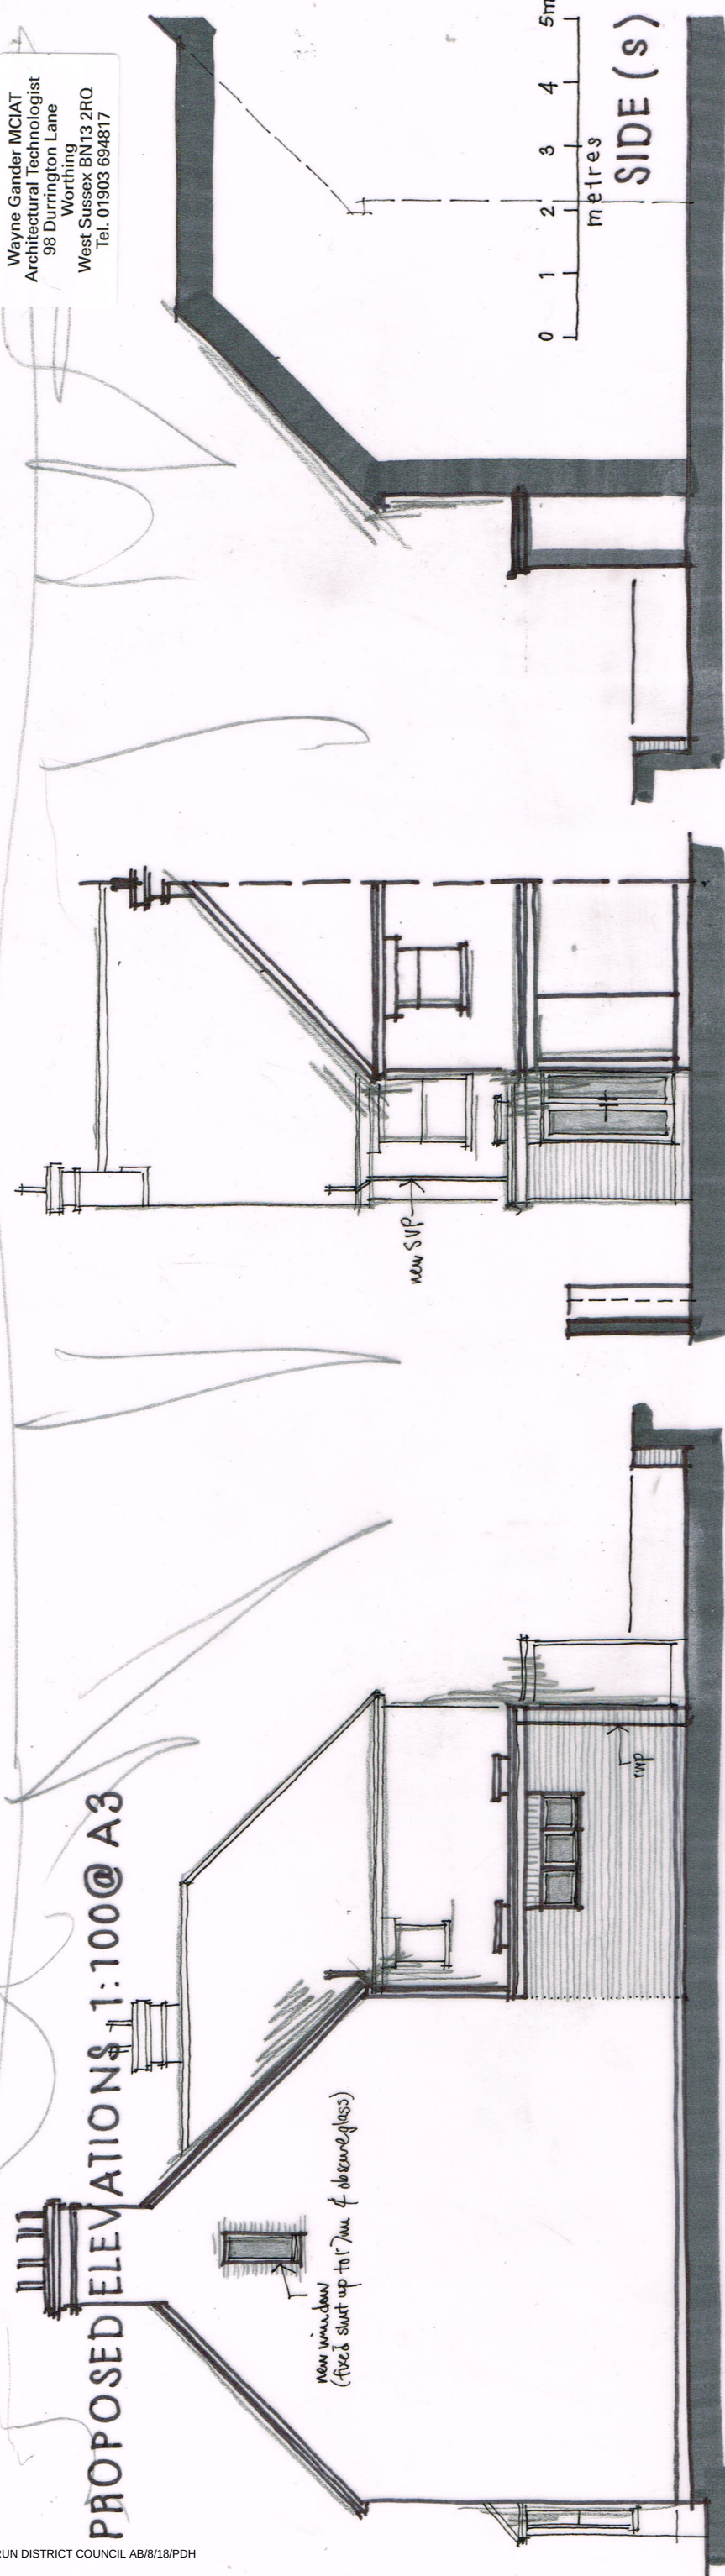

Wayne Gander MCIAT  
Architectural Technologist  
98 Durrington Lane  
Worthing  
West Sussex BN13 2RQ  
Tel. 01903 694817

SIDE (n)

REAR (w)

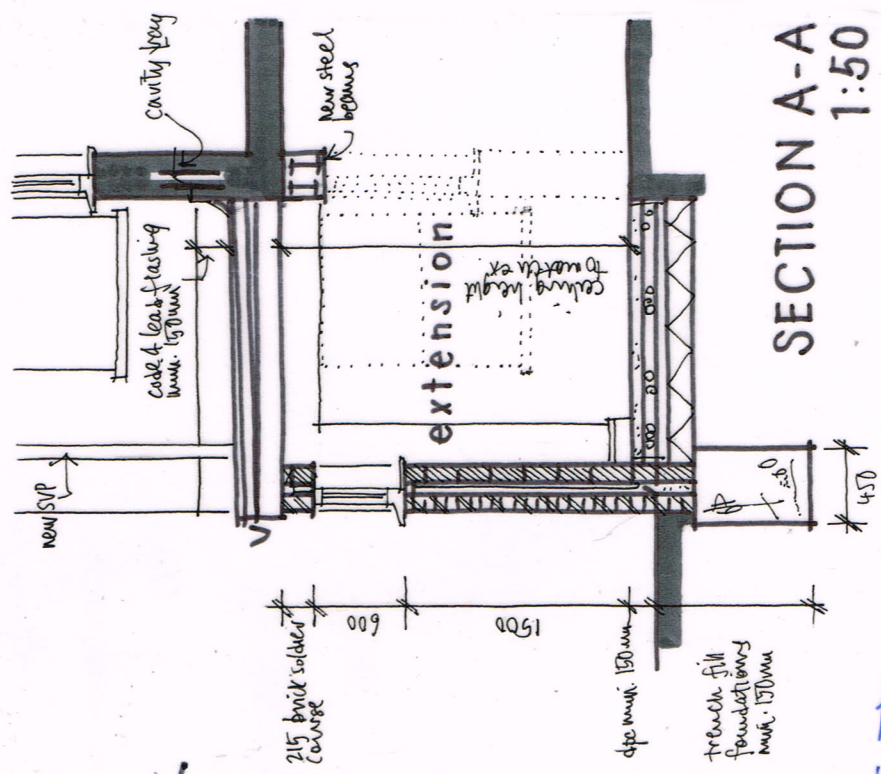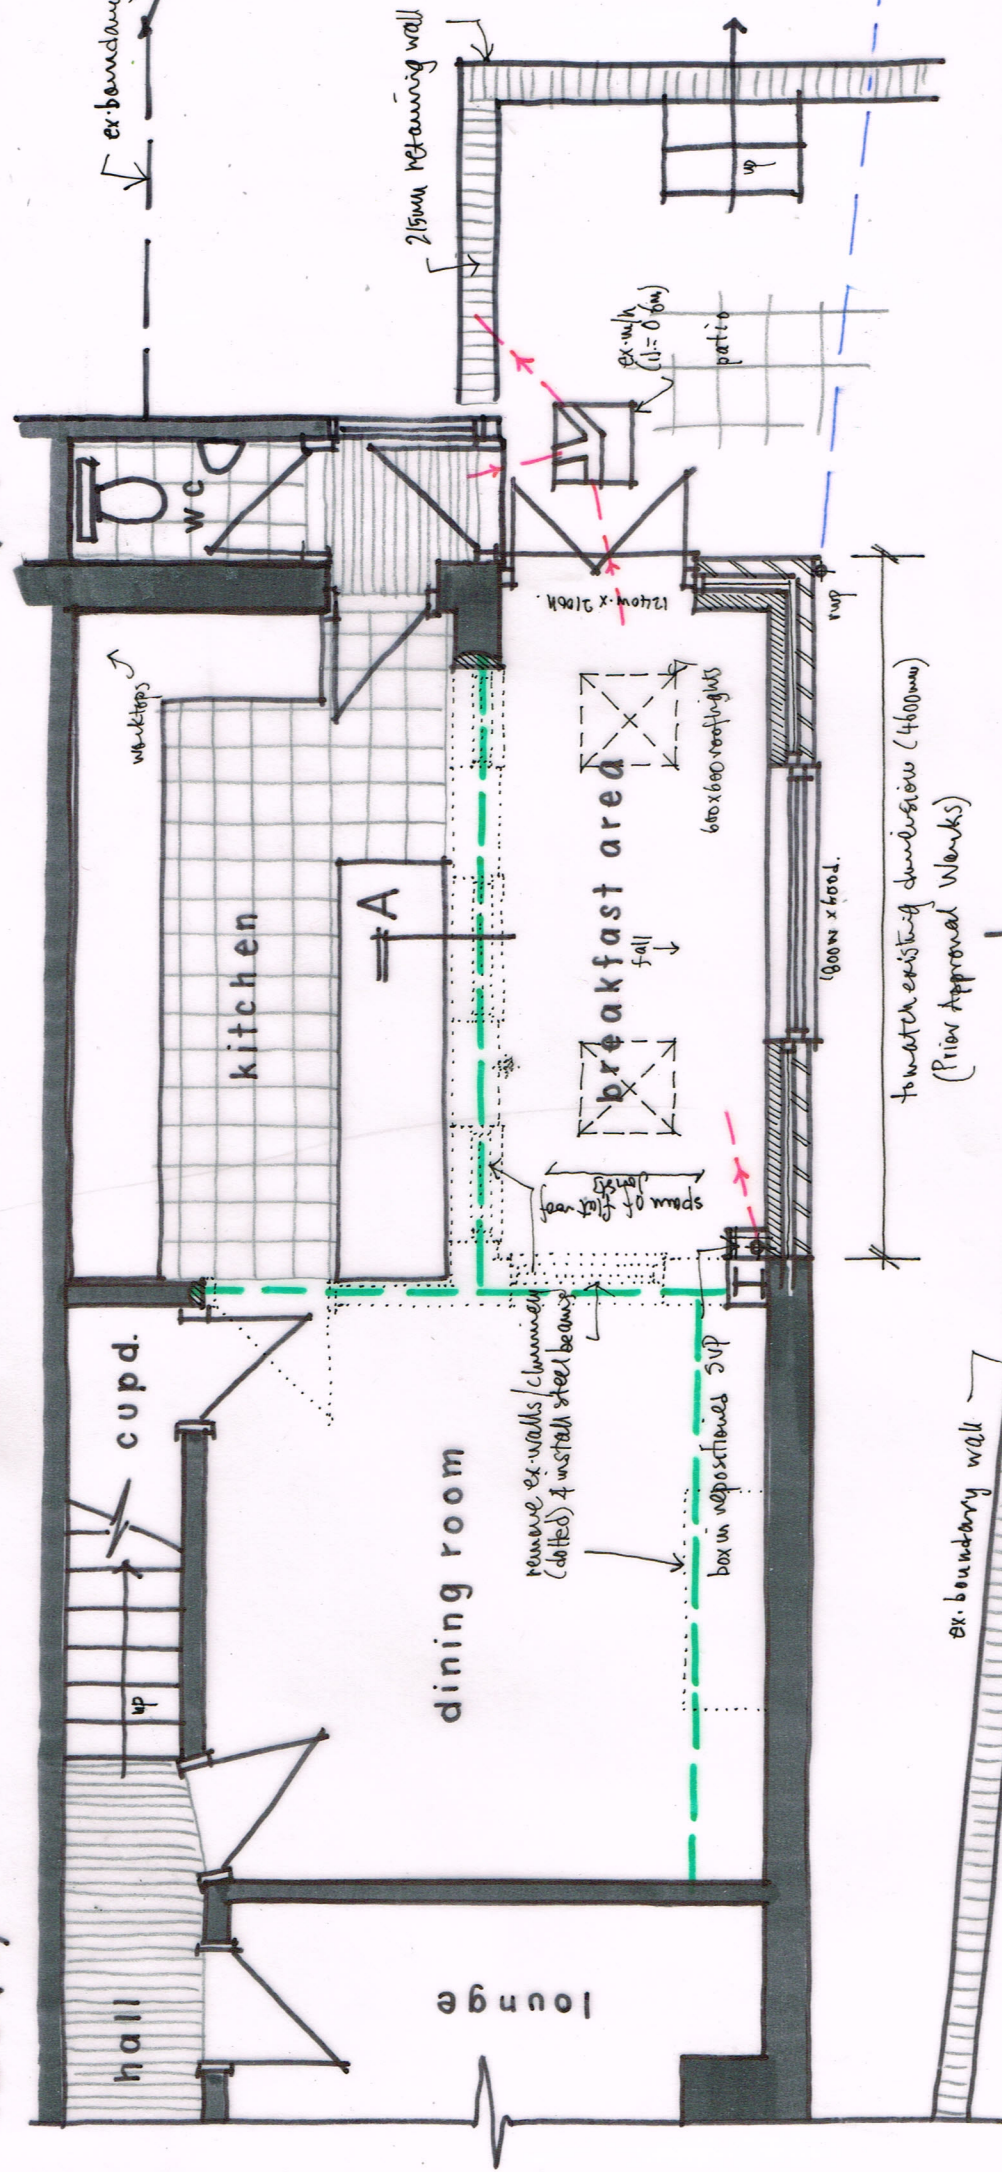

Revisions & utility extension omitted 28/1/18

GROUND FLOOR PLAN 1:50 @ A3

4 FORD ROAD, ARUNDEL

Proposals 02 A

Jan 2018