




Application Site

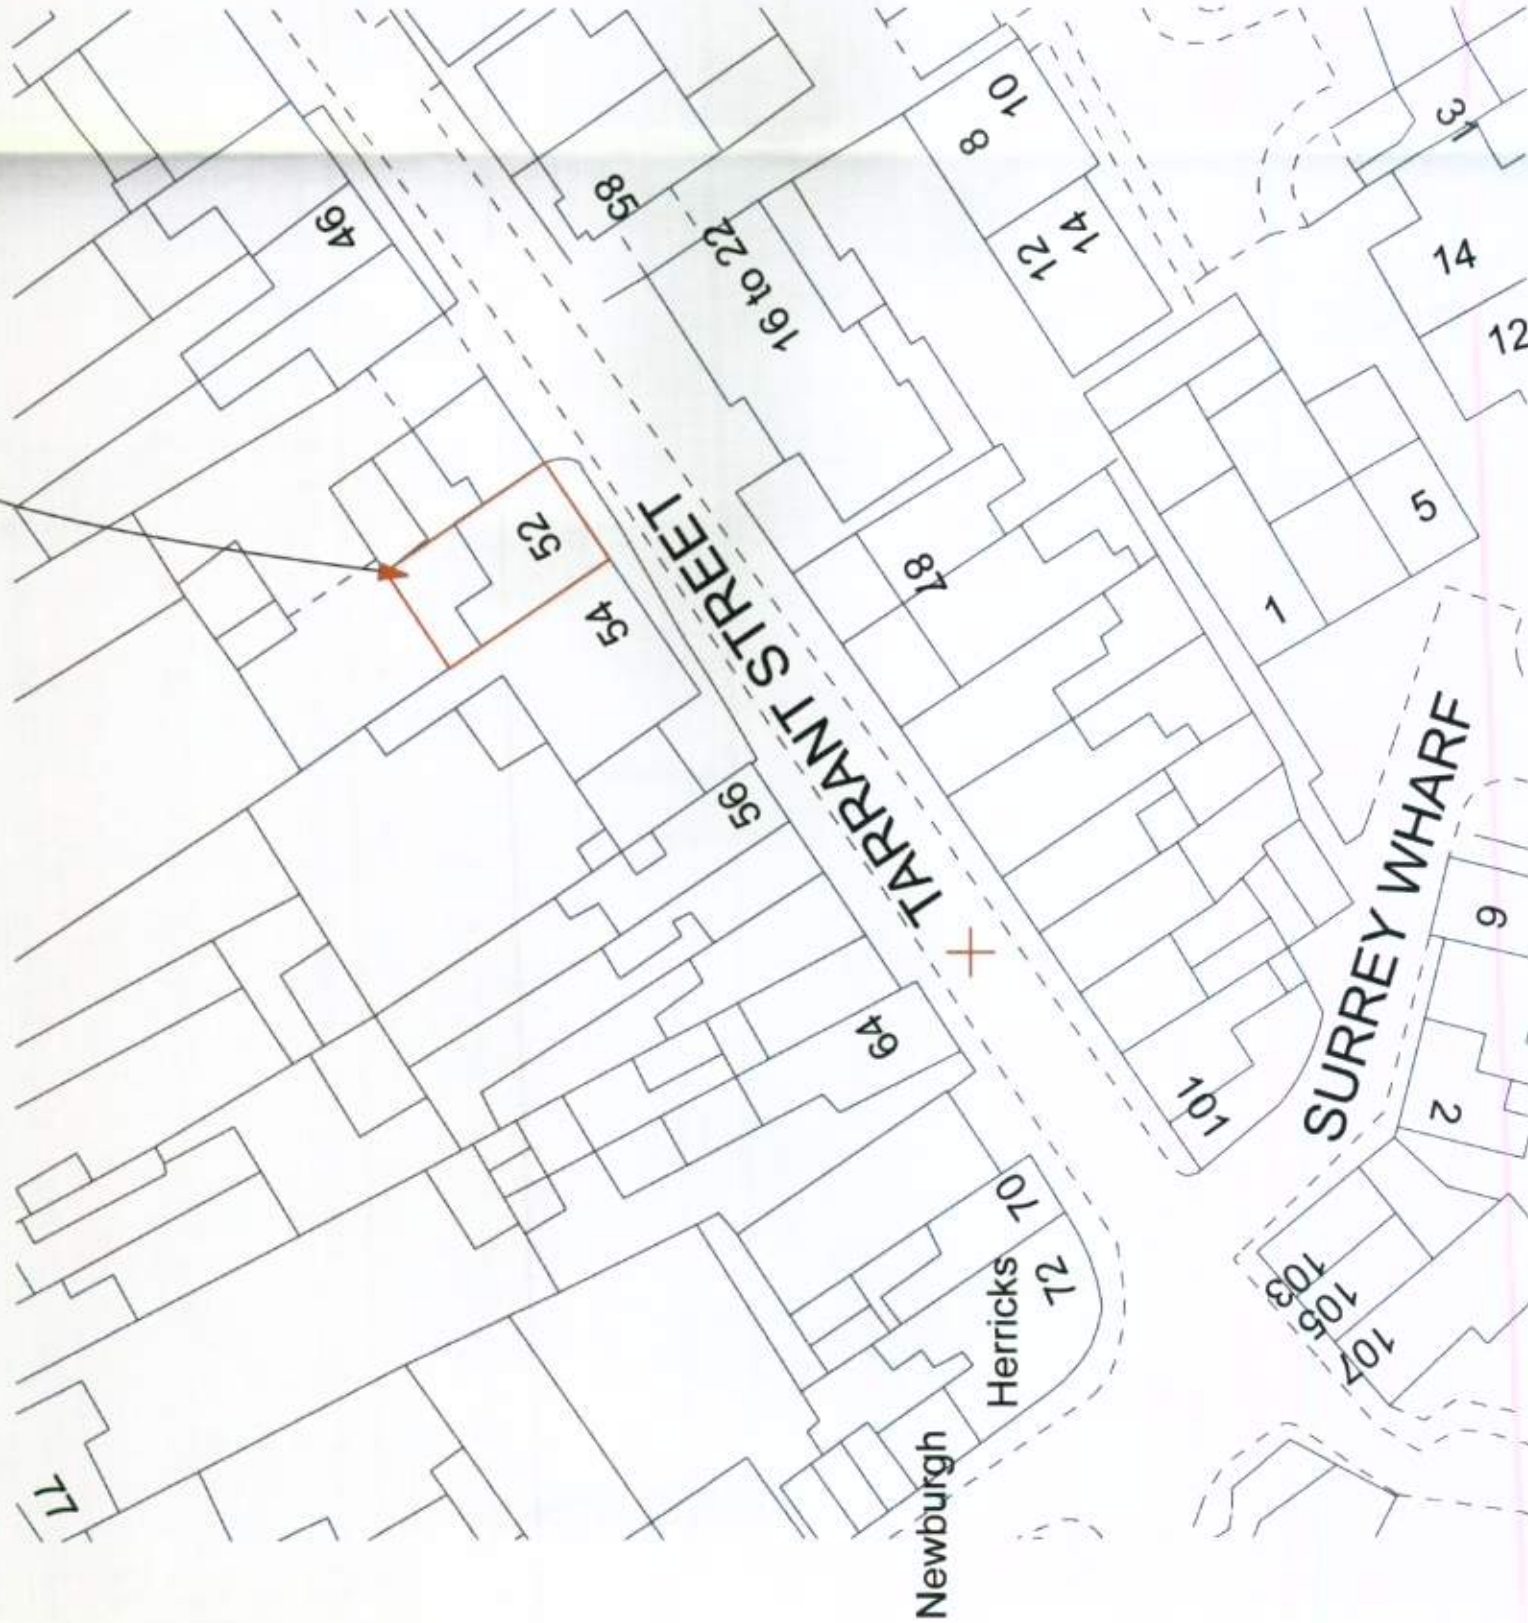

1:500 Block Plan

Application Site



1:1250 Location Plan

 ANDREW FULLER ASSOCIATES		<i>Chartered Surveyors</i> Newton Studios, School Lane Arundel, West Sussex BN18 9DR tel: 01903 885444 fax: 01903 883111 email: mail@af-fuller.co.uk www.andrewfuller.co.uk	
		Job Title 52 Tarrant Street, Arundel	
Client Mr J Eades & Mr N Herbert		Drawing Name Location & Block Plan	
Drawing Status Planning		Drawing Scale 1:500 & 1:1250 at A3	
Drawn by DF		Date Sept 11	
Checked by		Date	
Drawing No 11391/03		Status Revision	