
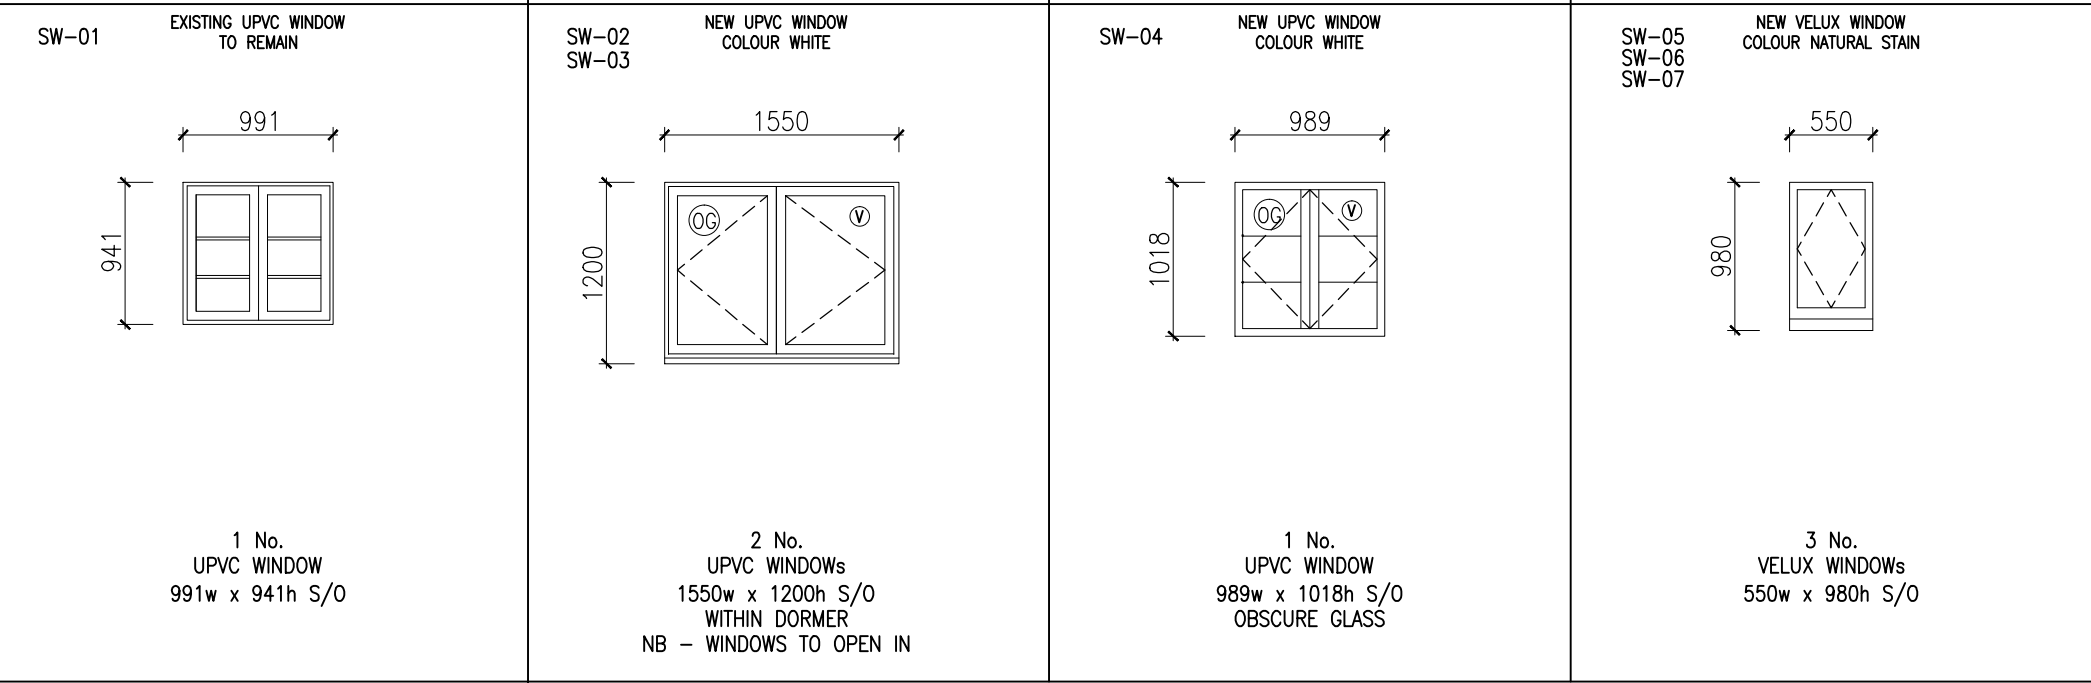
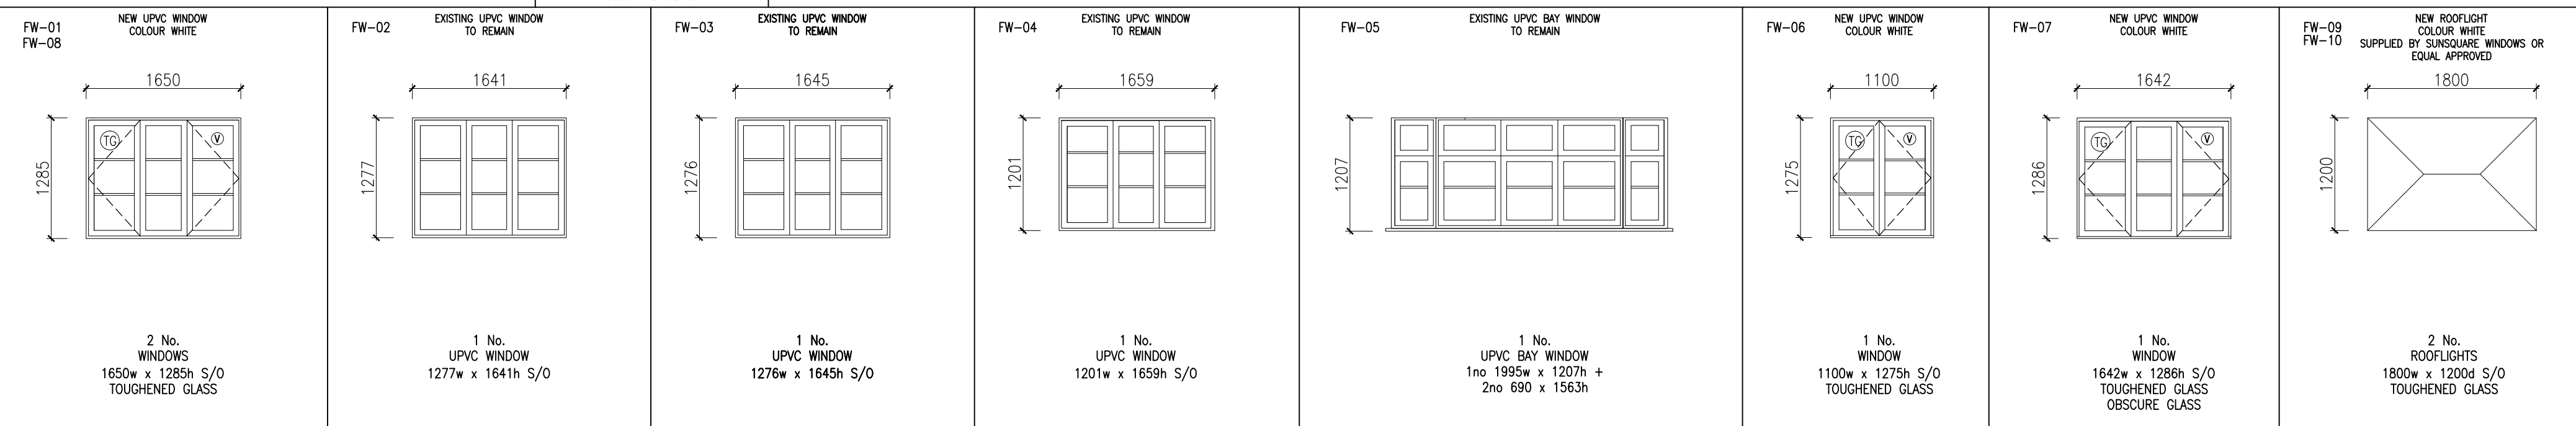



SECOND FLOOR

(NOTE: ALL DOORS AND WINDOWS TO ACHIEVE 1.40w/m2K)

ALL DOORS AND WINDOWS VIEWED FROM OUTSIDE

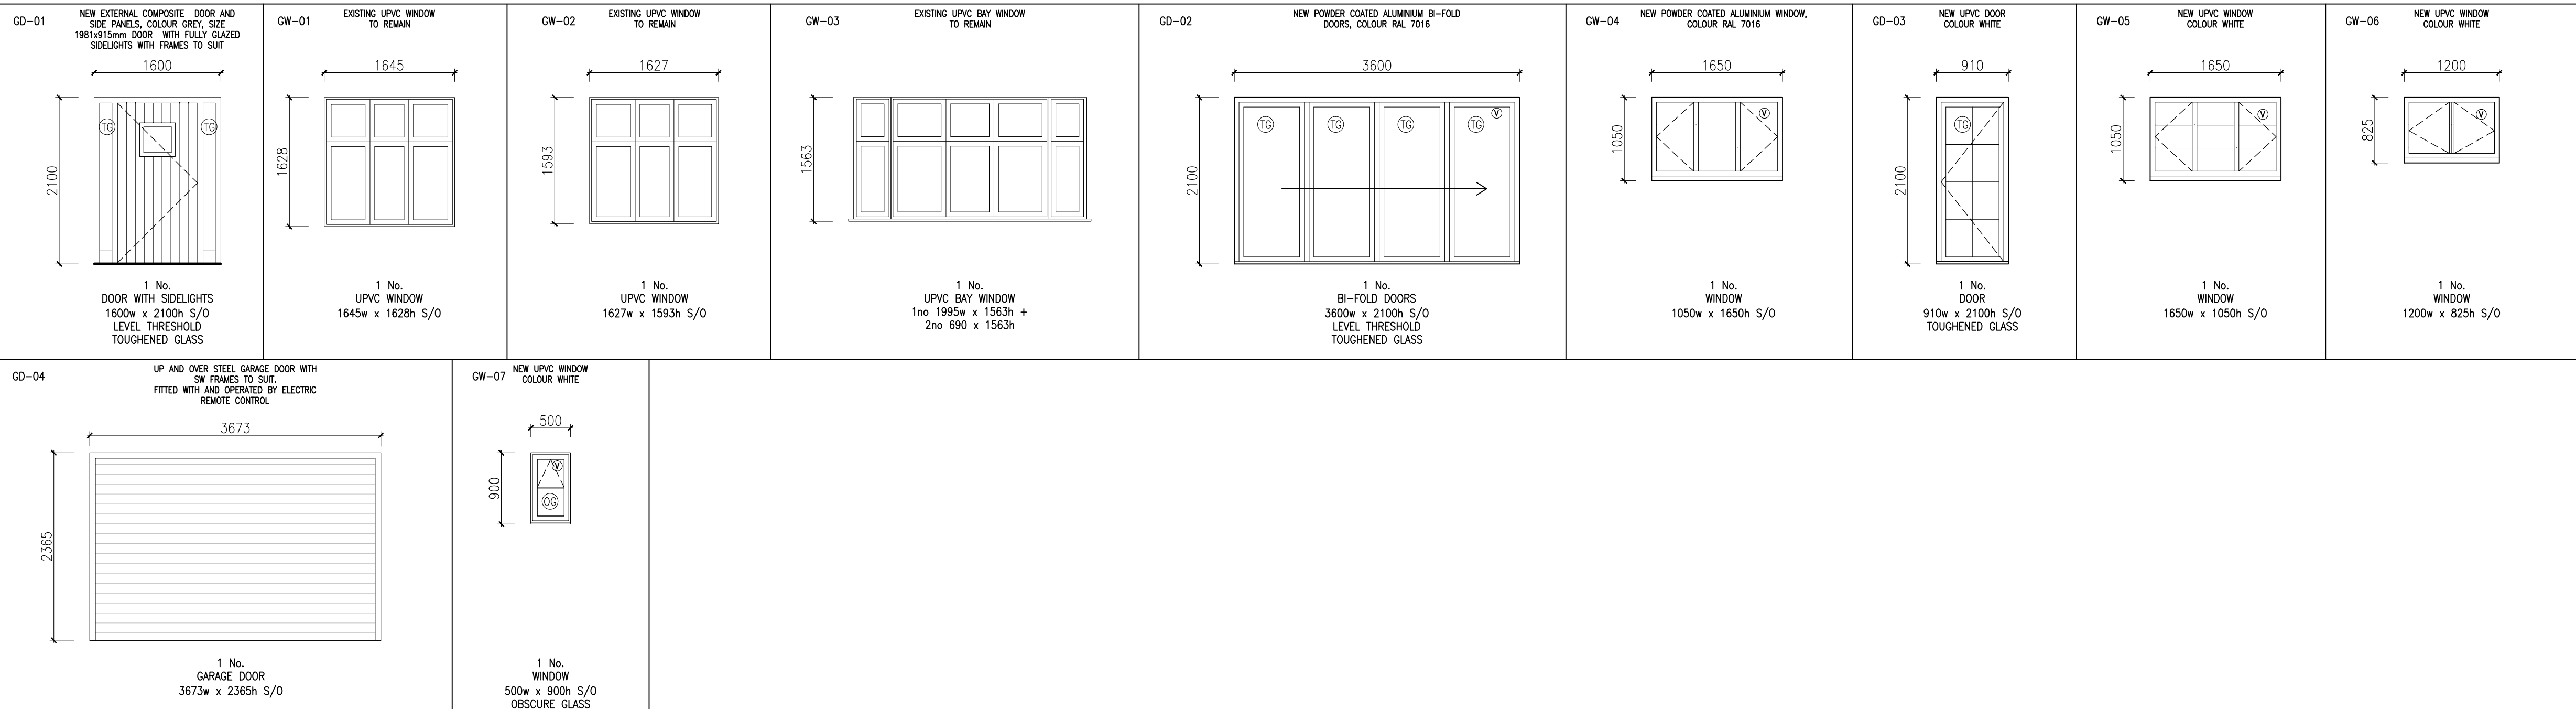

LEGEND

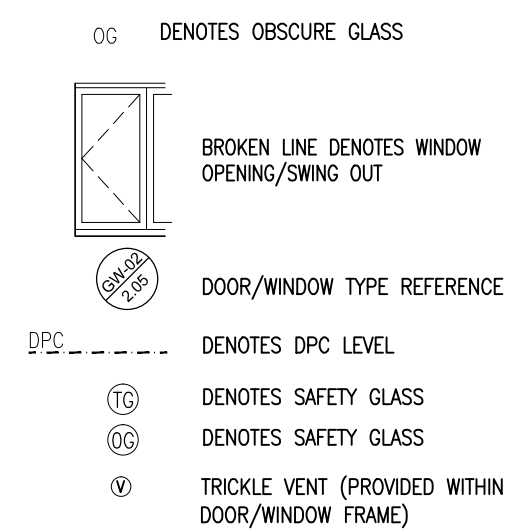

DO NOT SCALE OFF THIS DRAWING
CHECK ALL DIMENSIONS ON SITE BEFORE ANY WORK IS
COMMENCED
ALL GOODS MATERIALS AND WORKMANSHIP MUST CONFORM
WITH CURRENT BUILDING REGULATIONS, BRITISH STANDARDS
AND CODES OF PRACTICE
COPYRIGHT OF THIS DRAWING IS RETAINED BY THE ARCHITECT
AND IT MUST NOT BE REPRODUCED WITHOUT WRITTEN CONSENT

REV	DATE	BY	AMENDMENT
-----	------	----	-----------

 **folkes architects**

T 01903 868629
F 01903 816496
info@folkesarchitects.co.uk

The Old Forge
6 Church Street
Storrington
West Sussex
RH20 4LA

CLIENT

James and Ellie Rowan

JOB TITLE

5 Bernard Road
Arundel
BN18 9EP

DRAWING TITLE

External door and window schedule

TENDER ISSUE

DATE	SCALE	DRAWN BY
Jan 2020	1:50@A1	jb
		CHECKED BY
		MF

JOB NO.	DRAWING NO.	REVISION
19018	4.10	

EXTERNAL DOOR AND WINDOW SCHEDULE

