



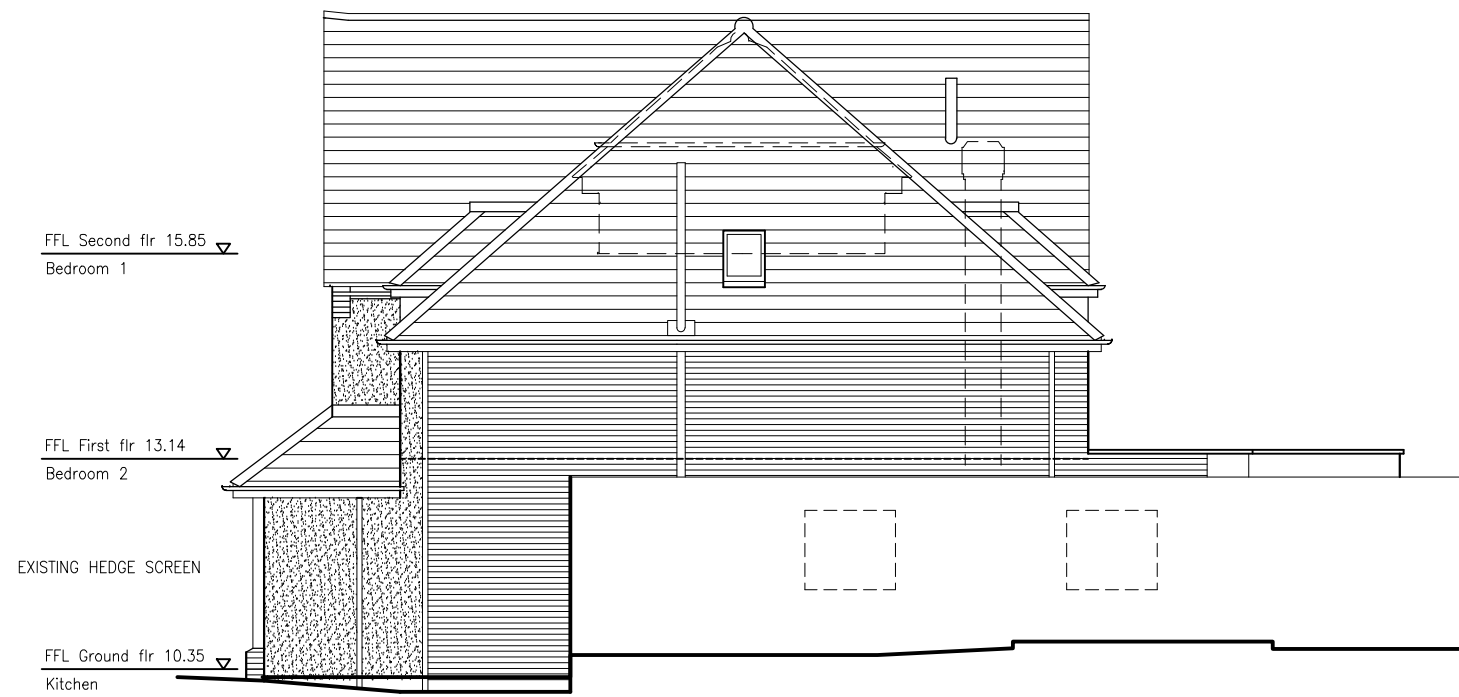

PROPOSED NORTHWEST ELEVATION

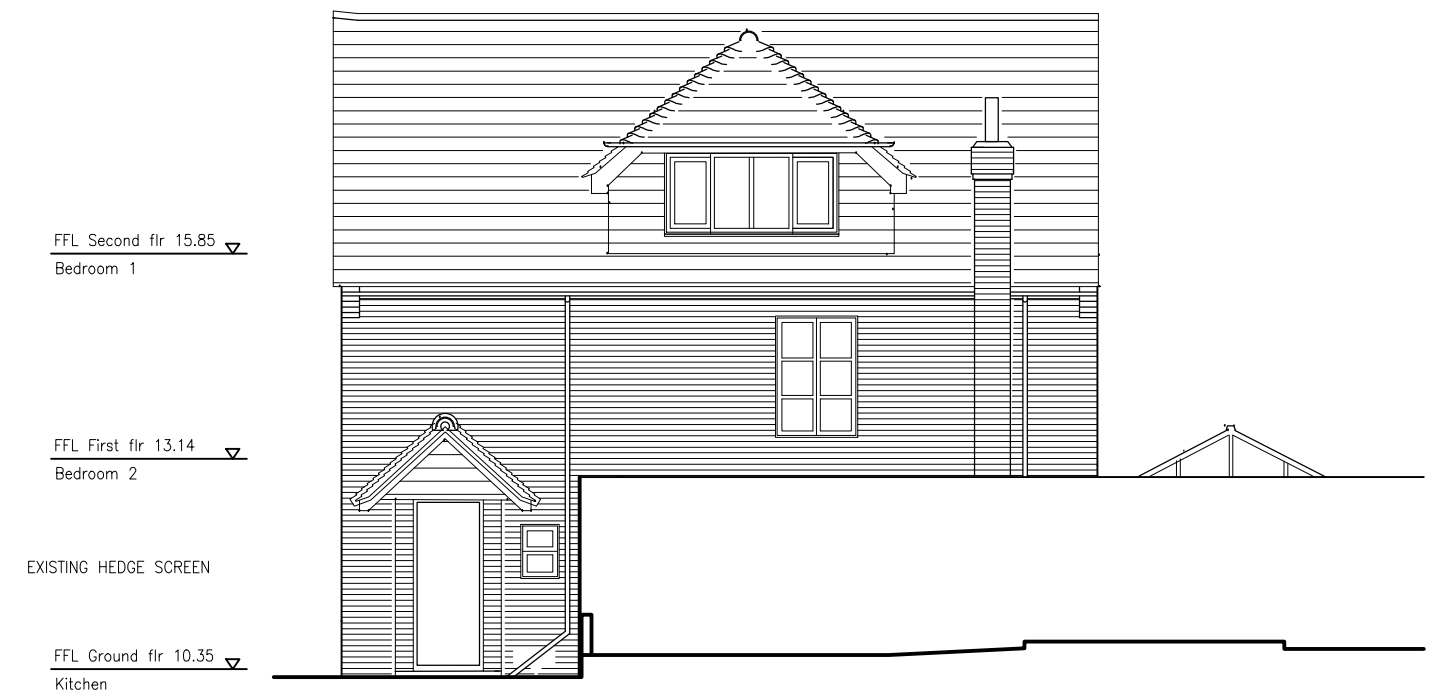

EXISTING NORTHWEST ELEVATION