


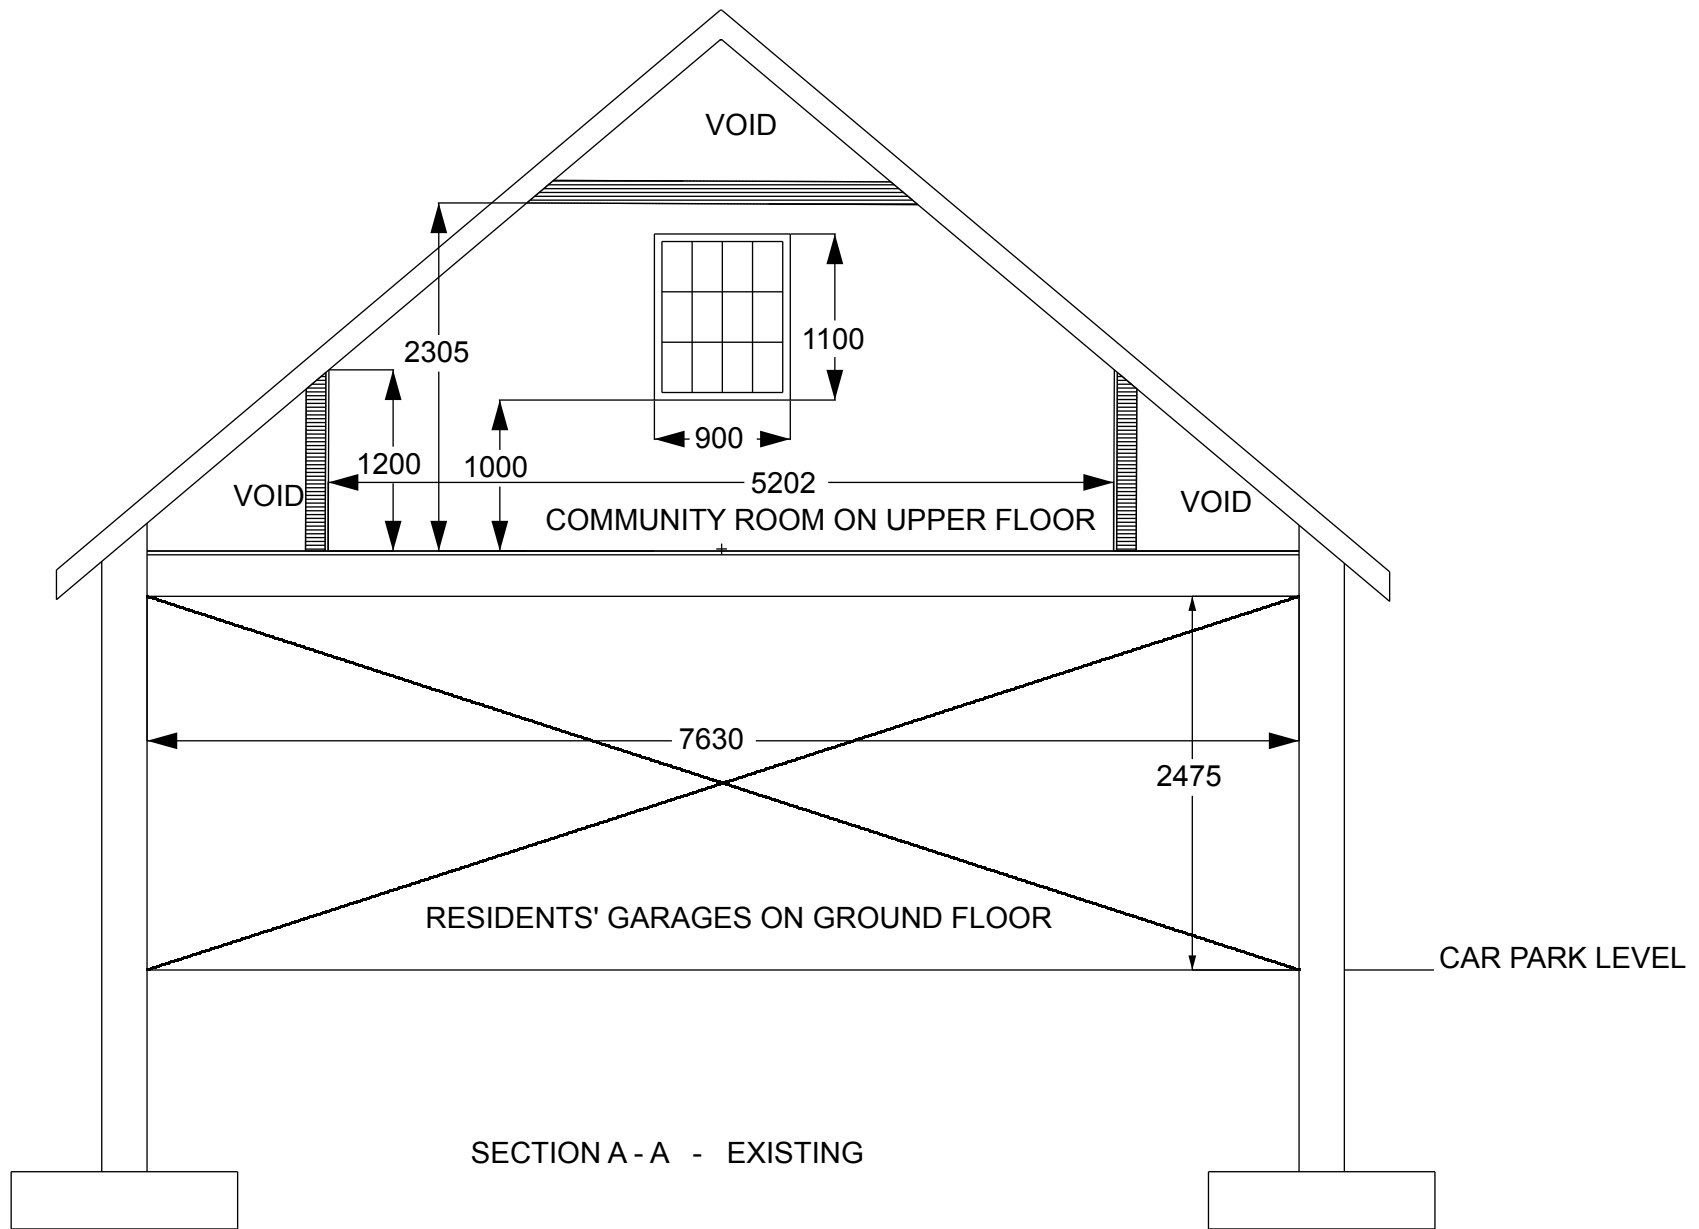

TORTINGTON MANOR MANAGEMENT COMPANY LTD

COMMUNITY ROOM FIRE ESCAPE

DRAWN SHB

SCALE : 1:50

TORTINGTON MANOR ESTATE

DATE 20 July 2018

DRAWING NO. TMMC-PP-E0004

REV 0