


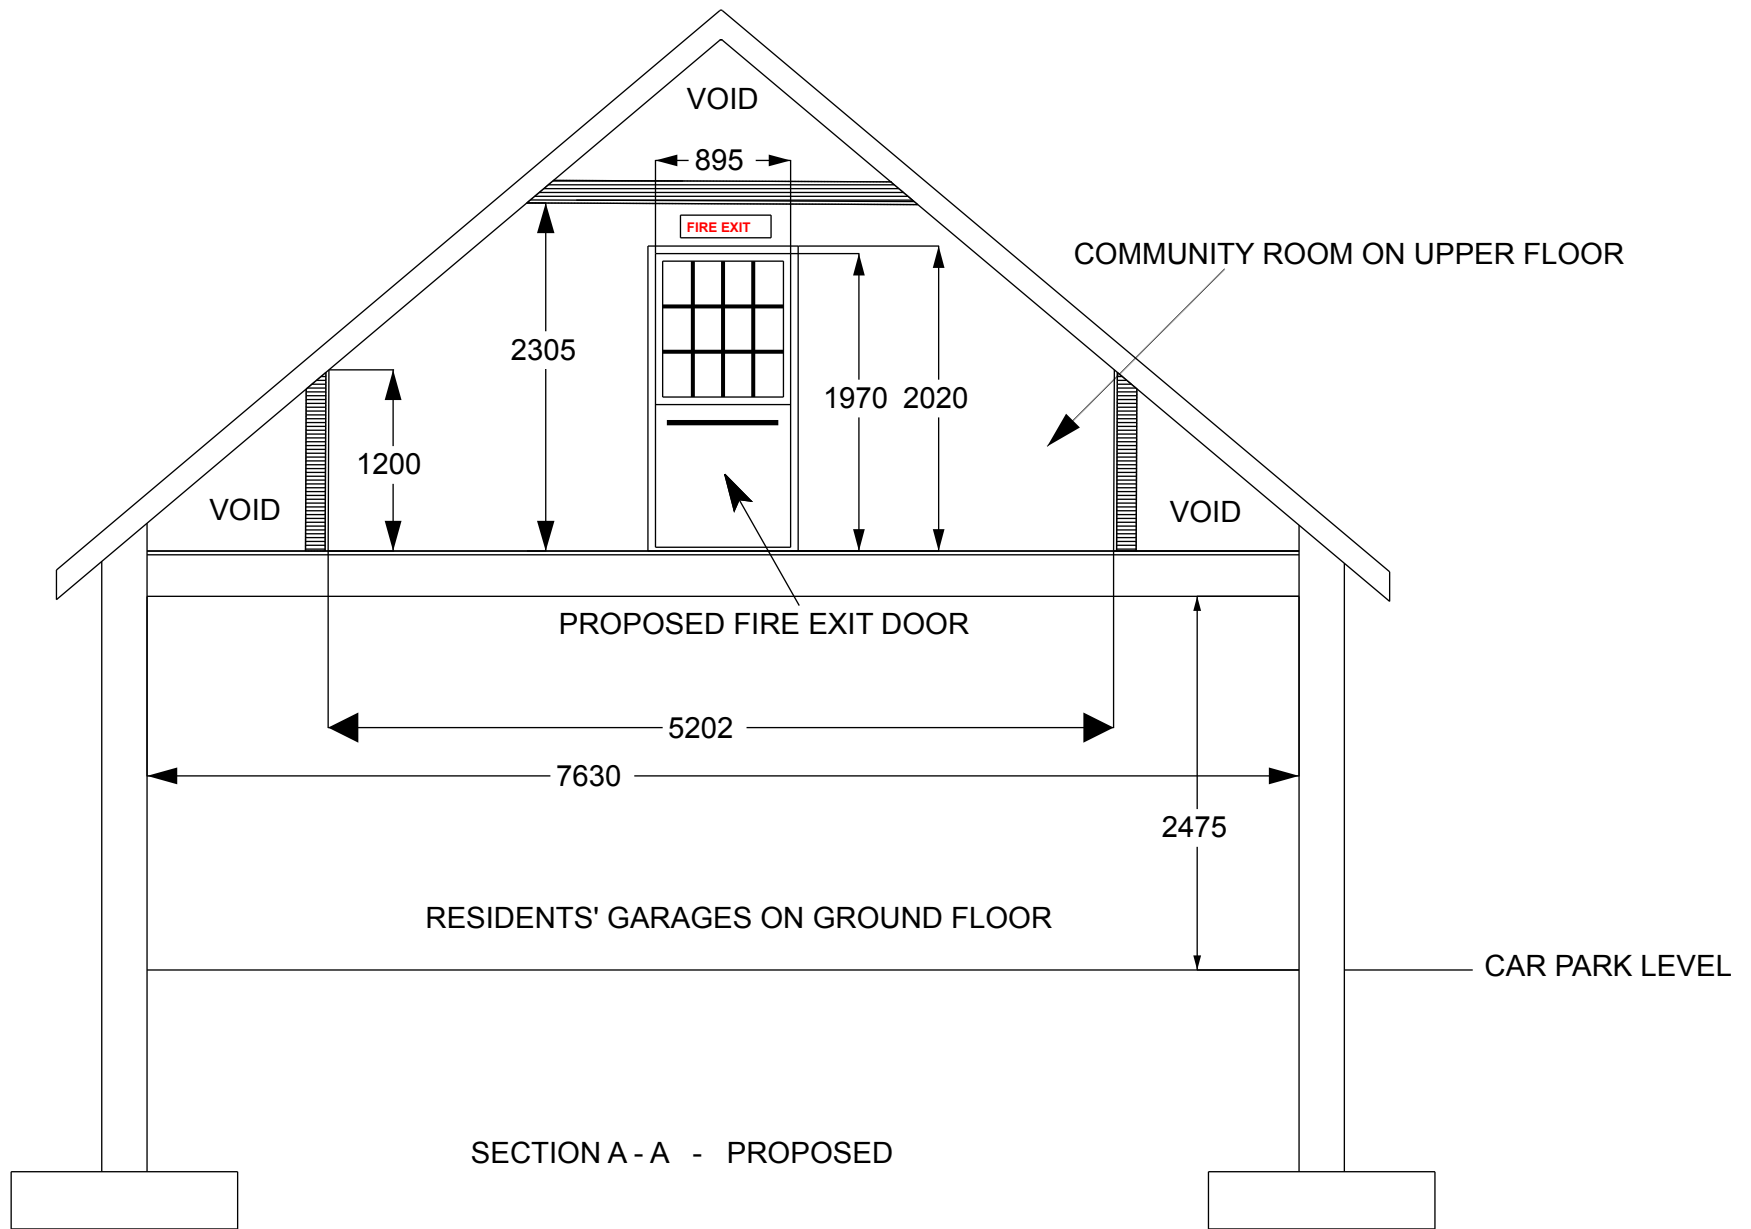

TORTINGTON MANOR MANAGEMENT COMPANY LTD
TORTINGTON MANOR ESTATE

COMMUNITY ROOM FIRE ESCAPE
DATE 20 July 2018

DRAWN SHB
DRAWING NO. TMMC-PP-P0004

SCALE : 1:50
REV 0