




1 Stewards Rise, Arundel

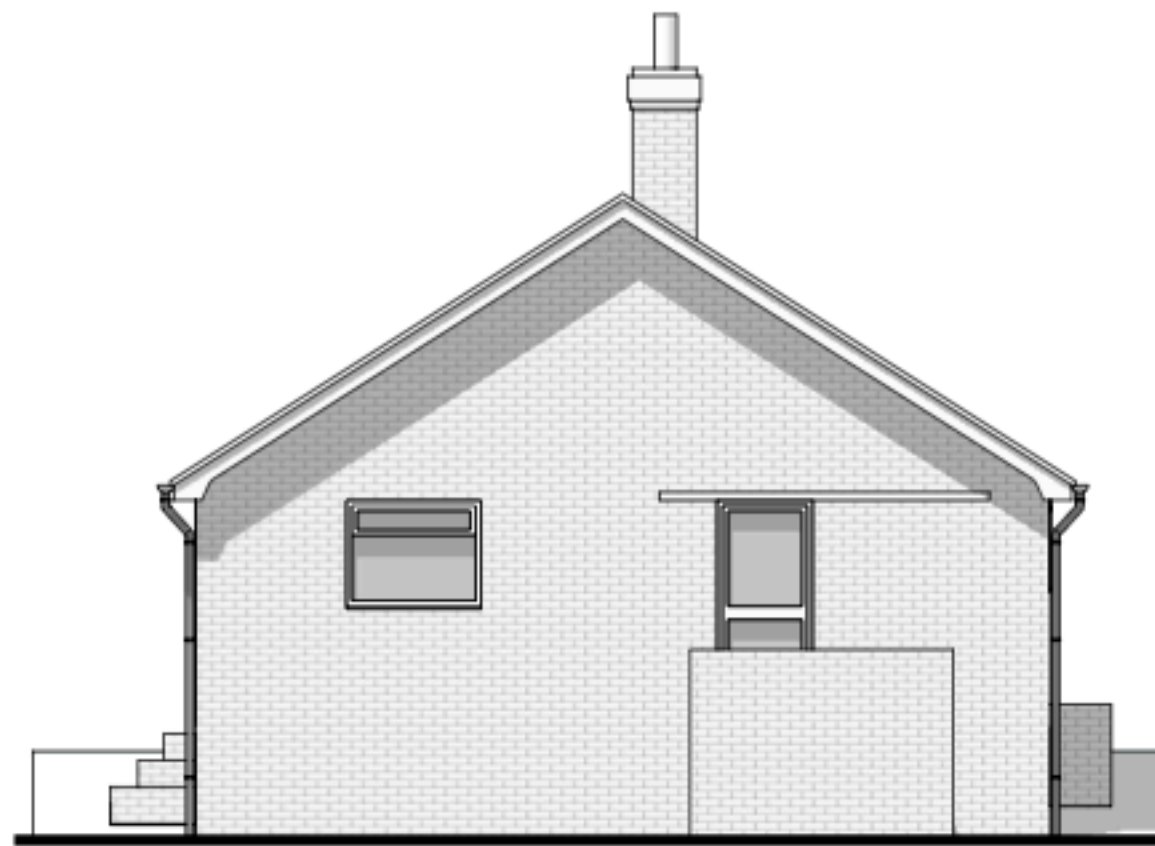

Front Elev

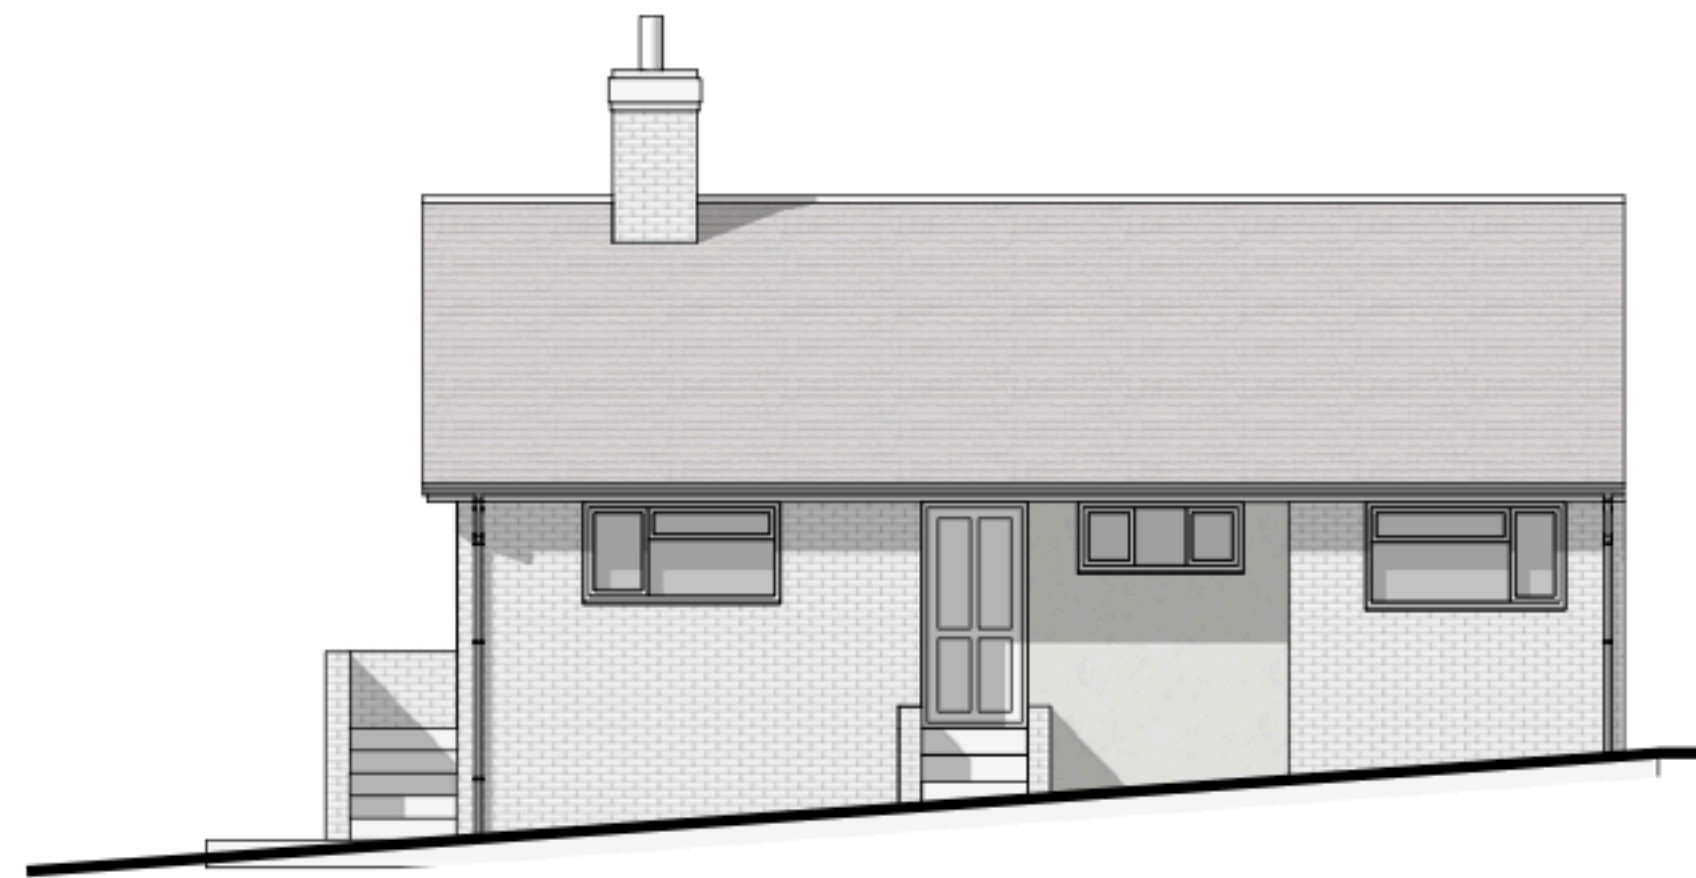

Side Elev

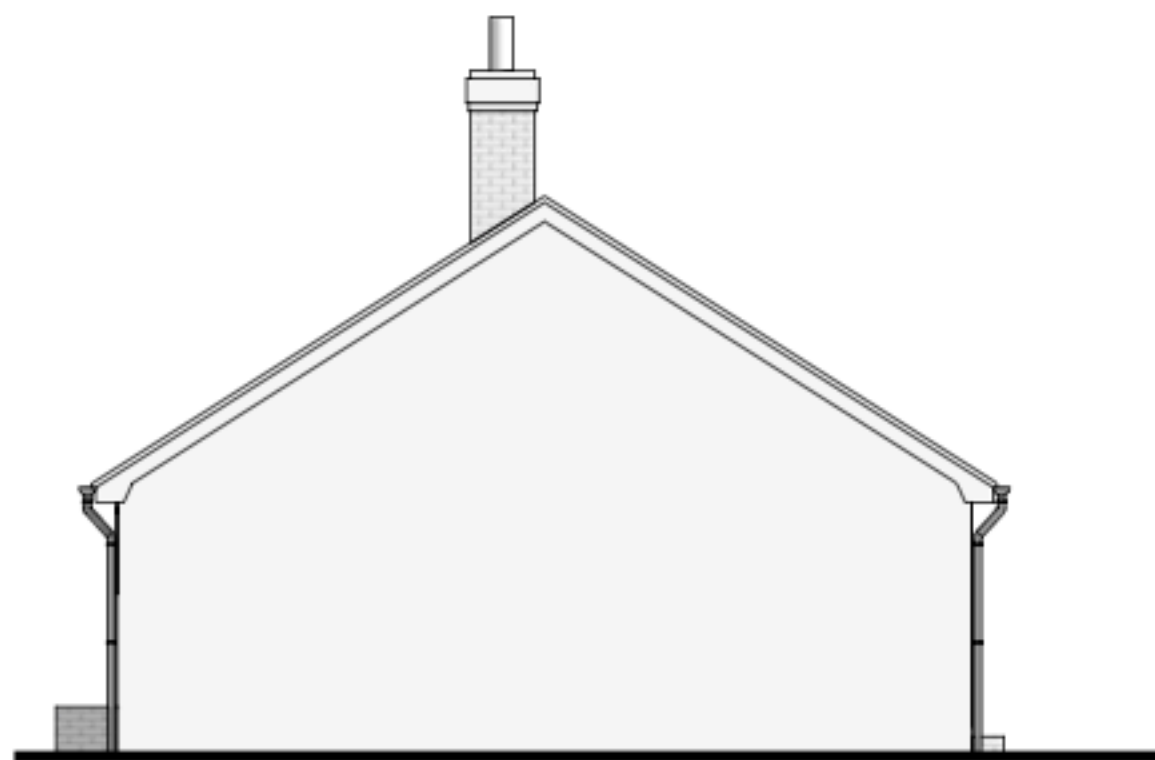

Rear Elev



Side Elev

EXISTING

Scale 1:100 @ A3

