



1 Stewards Rise, Arundel



Front Elev

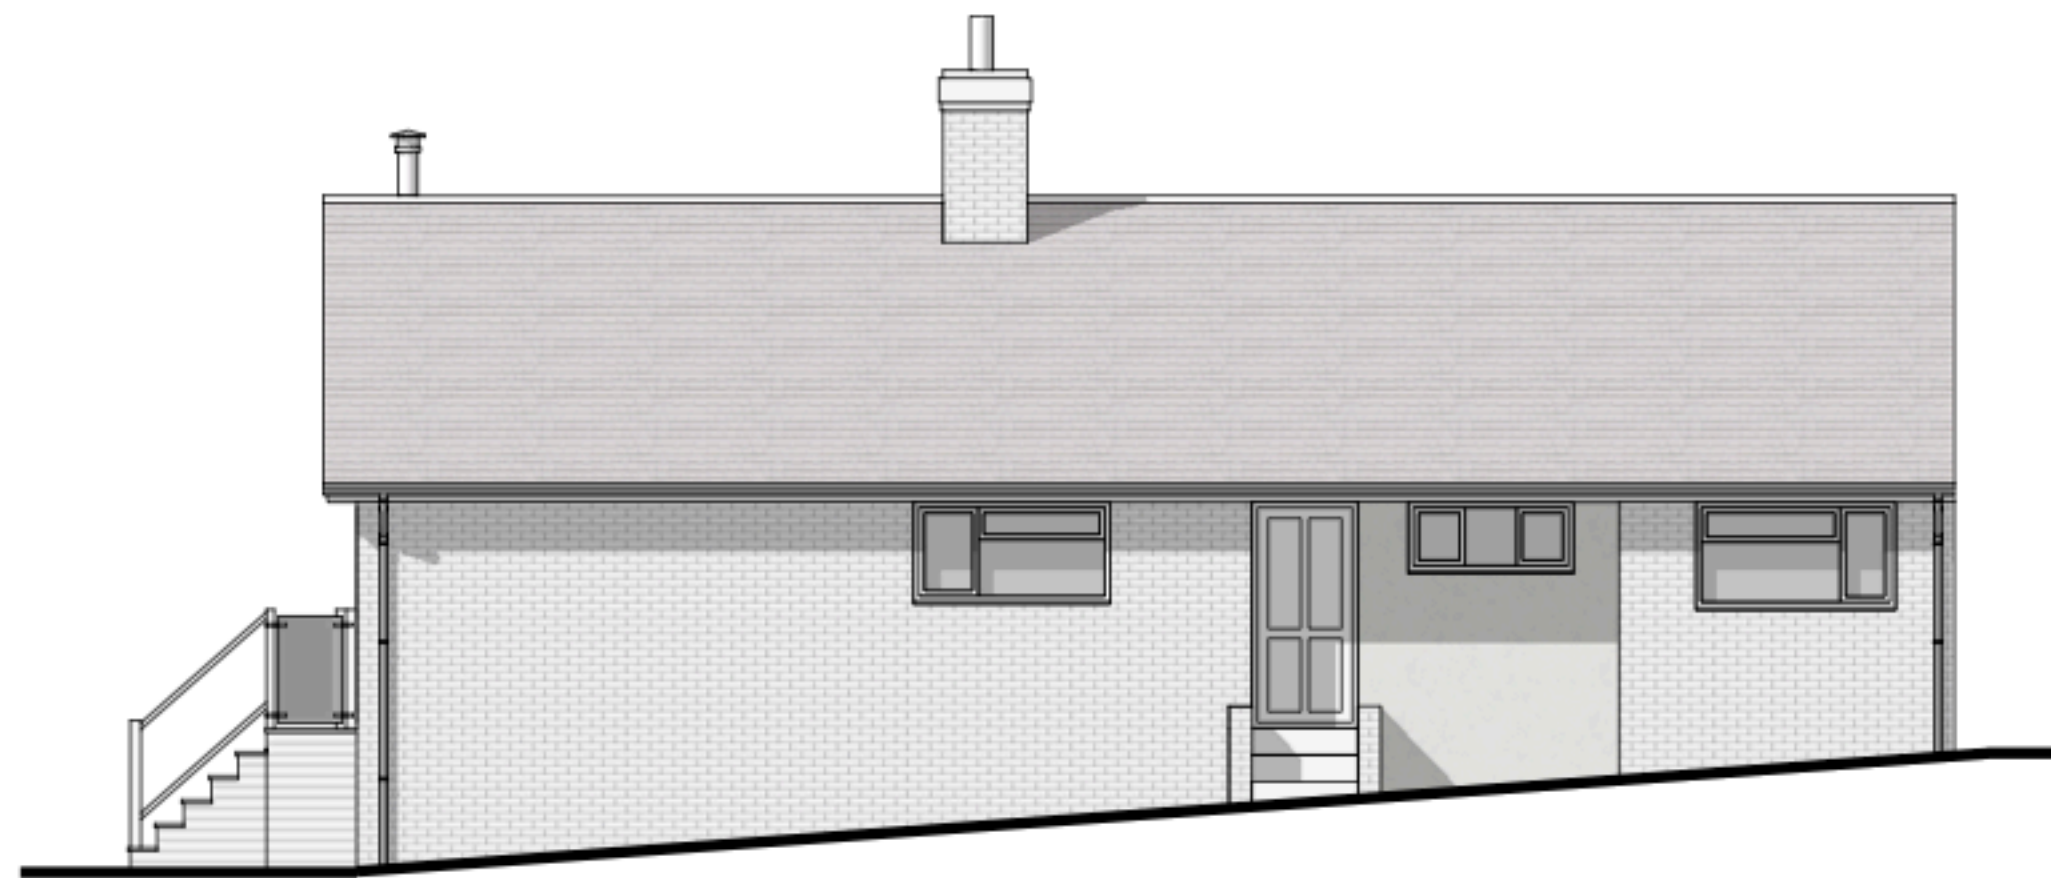

Side Elev

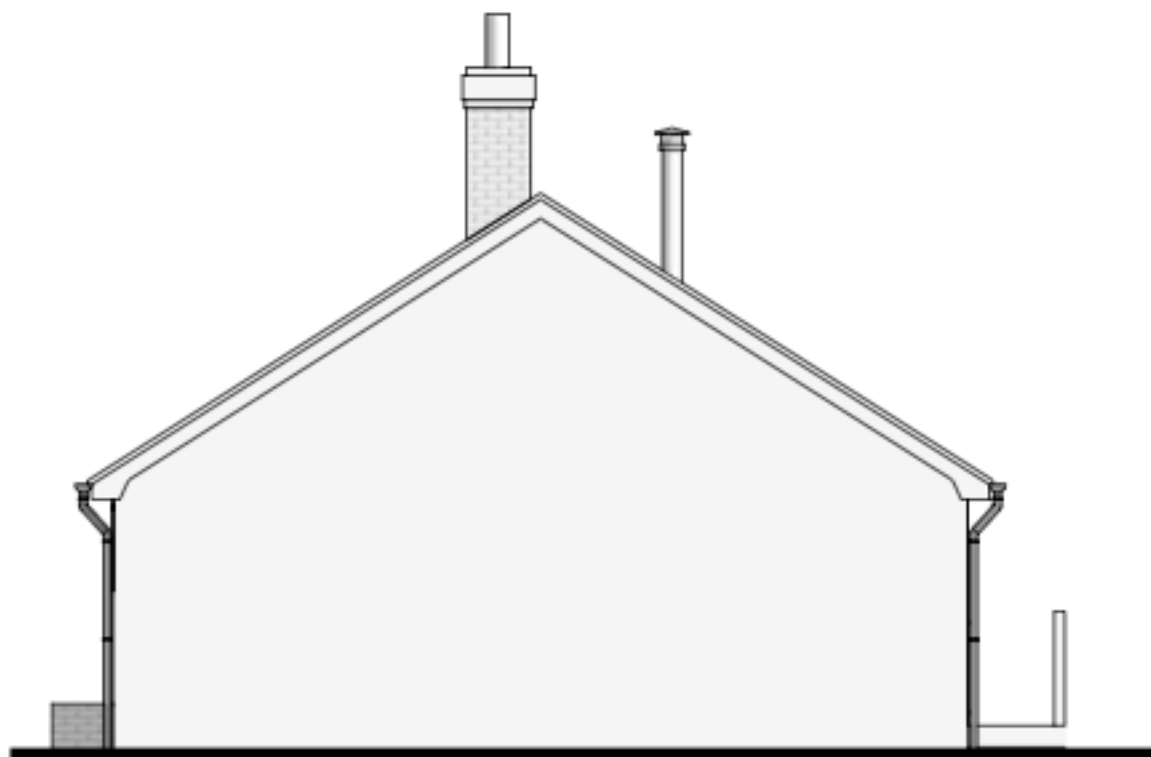

Rear Elev



Side Elev

PROPOSED

Scale 1:100 @ A3

