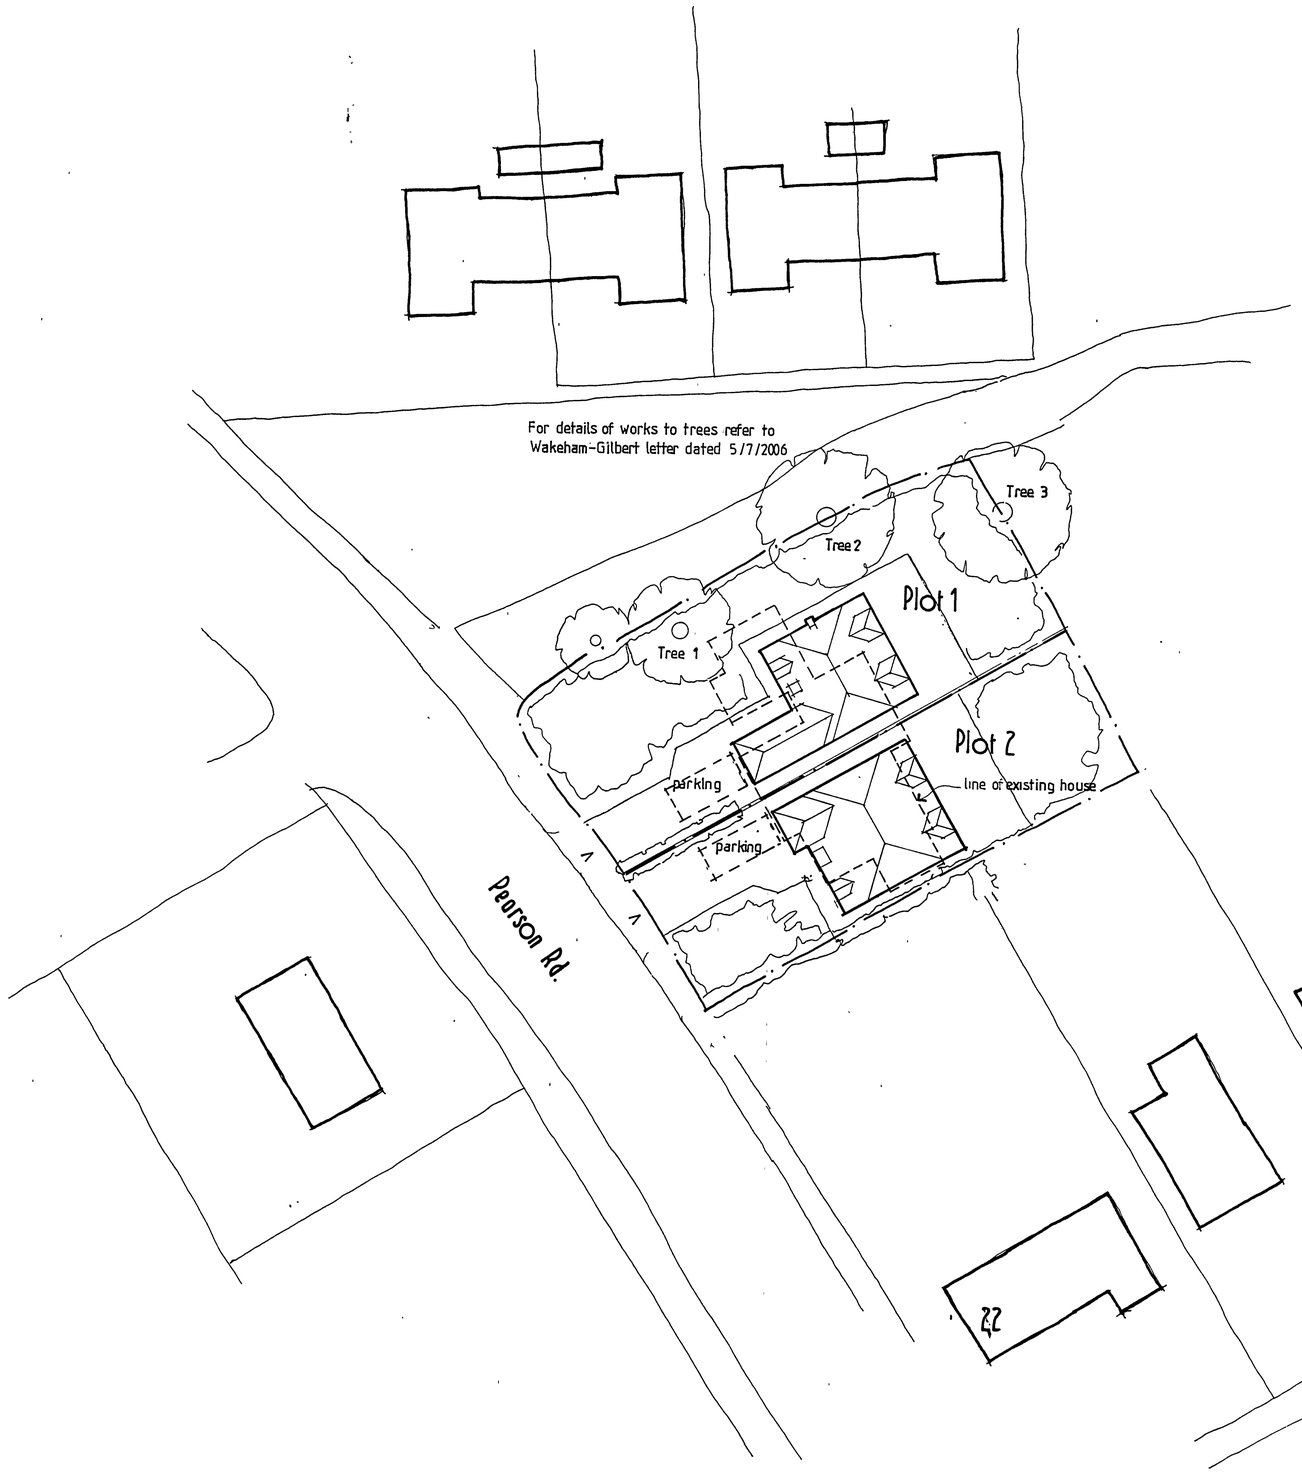

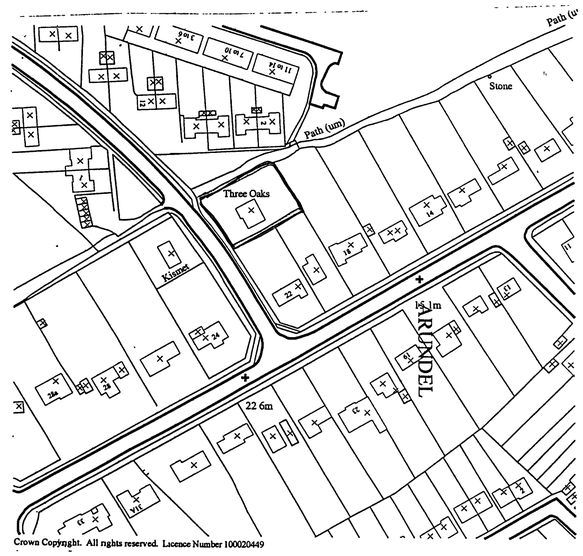

Location plan 1:1250

No. AB 94 06
RECEIVED 11/7/06

A SITE LAYOUT & HOUSE TYPES AMENDED 7.7.06

REVISION DATE

R J C A
CHARTERED ARCHITECTS

LIME KILN BARN COLWORTH
CHICHESTER WEST SUSSEX
PO20 2DS

TEL 01243 - 787011 FAX: 01243 - 787022

PROJECT: Three Oaks, Pearson Rd. Arundel
Two 4no. bedroom detached houses

DRAWING: Block & location plan

SCALE	DATE	DRG. No.	REV
1:200		2006 / 08 / 01	A
DRAWN	CHECKED		