amendments				
rev.	date	comment	auth.	chkd.
A	22.08.19	General Amendments	FM	MR
B	03.09.19	Minor Amendments	RB	MR

0 2.5 5 7.5 10
scale in metres 1:100

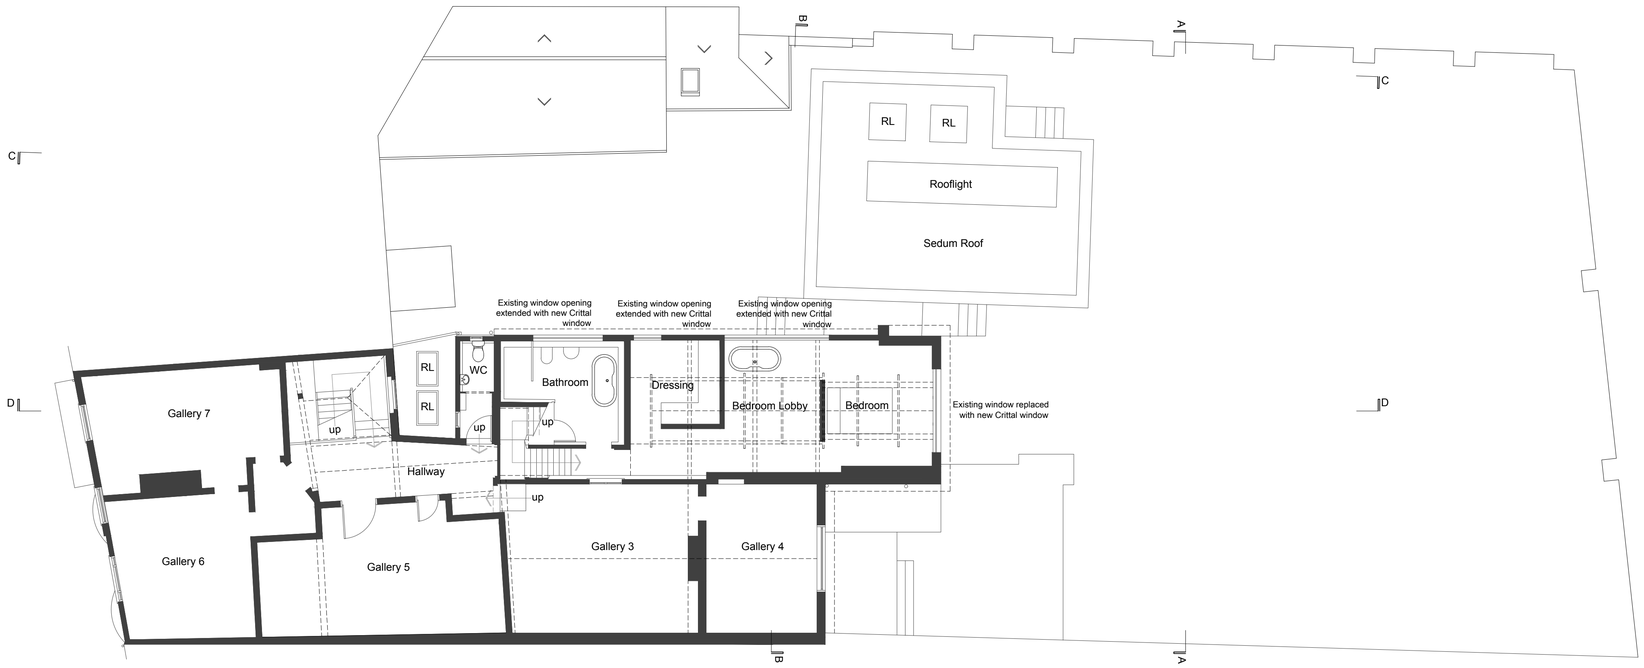

First Floor Plan 1:100

Location Plan

0 25 50 75 100
scale in metres 1:1250

n

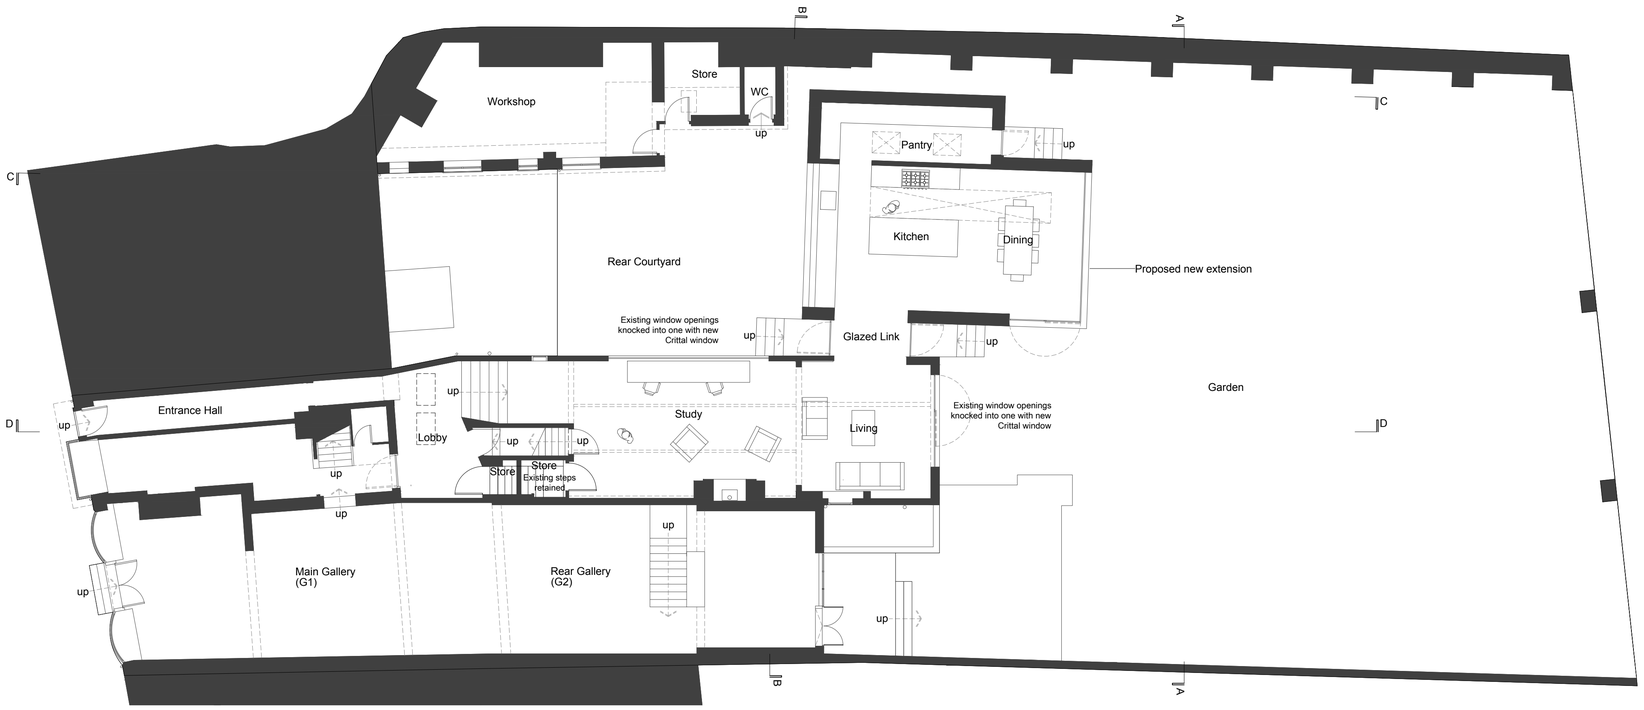

Ground Floor Plan 1:100

(Basement Floor Plan not shown)

Block Plan

0 10 20 30 40
scale in metres 1:500

n

client	drawing number	revision
Mr and Mrs S. Swaffer	0558.PL.100	B

project	drawing title
30 & 32a High Street Arundel BN18 9AB	Proposed Floor Plans Ground & First, Location & Block PLANNING

drawn by	checked by	riba work stage	date	scale/original sheet size
FM	MR	3	July 2019	1:100 @ A1

www.abir.co.uk studio@abirarchitects.co.uk
Unit 1, Beta House, St John's Road, Hove, BN3 2FX, United Kingdom
Hove +44 (0)1273 724 384
Company No 06877117 VAT No 971 4147 17

© ABIR Architects Ltd. Check all dimensions on site before work is undertaken. All goods, materials and workmanship to conform with current building regulations, BSS and CDP's.

ABIR architects

RIBA Chartered Practice

ABIR ARCHITECTS (ARUNDEL) COUNCIL ABIR/25184