ARUN DISTRICT COUNCIL:AB/95/07/L 12/07/2007

ARUN DISTRICT COUNCIL
No. AB 95 07 L
RECEIVED 12.7.07

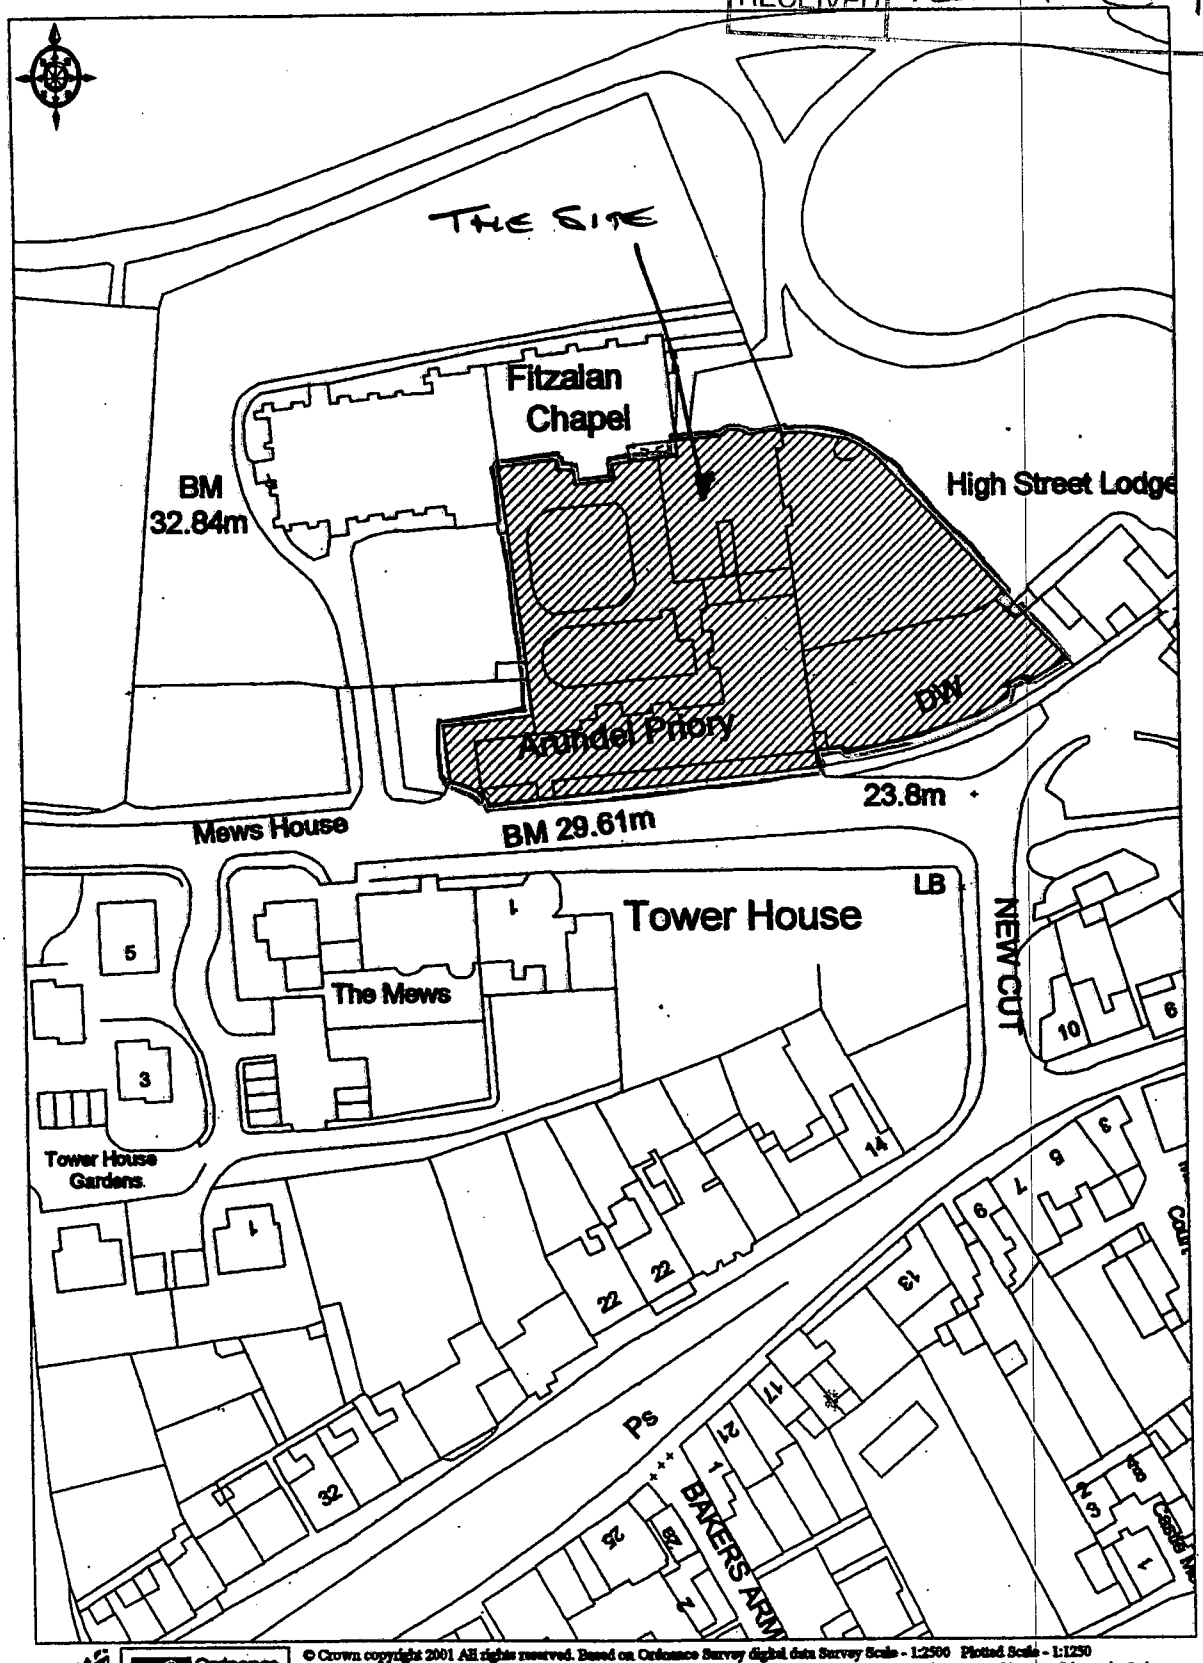

© Crown copyright 2001 All rights reserved. Based on Ordnance Survey digital data Survey Scale - 1:2500 Plotted Scale - 1:1250 (Scales other than at Survey Scale should not be used for accurate measurement). Business occupancy data ©2001 Thomson Directories Ltd.

Arundel Priory, London Road
Arundel, West Sussex

2946/13

CLUTTONS