ARUN DISTRICT COUNCIL:AB/95/07/L 12/07/2007

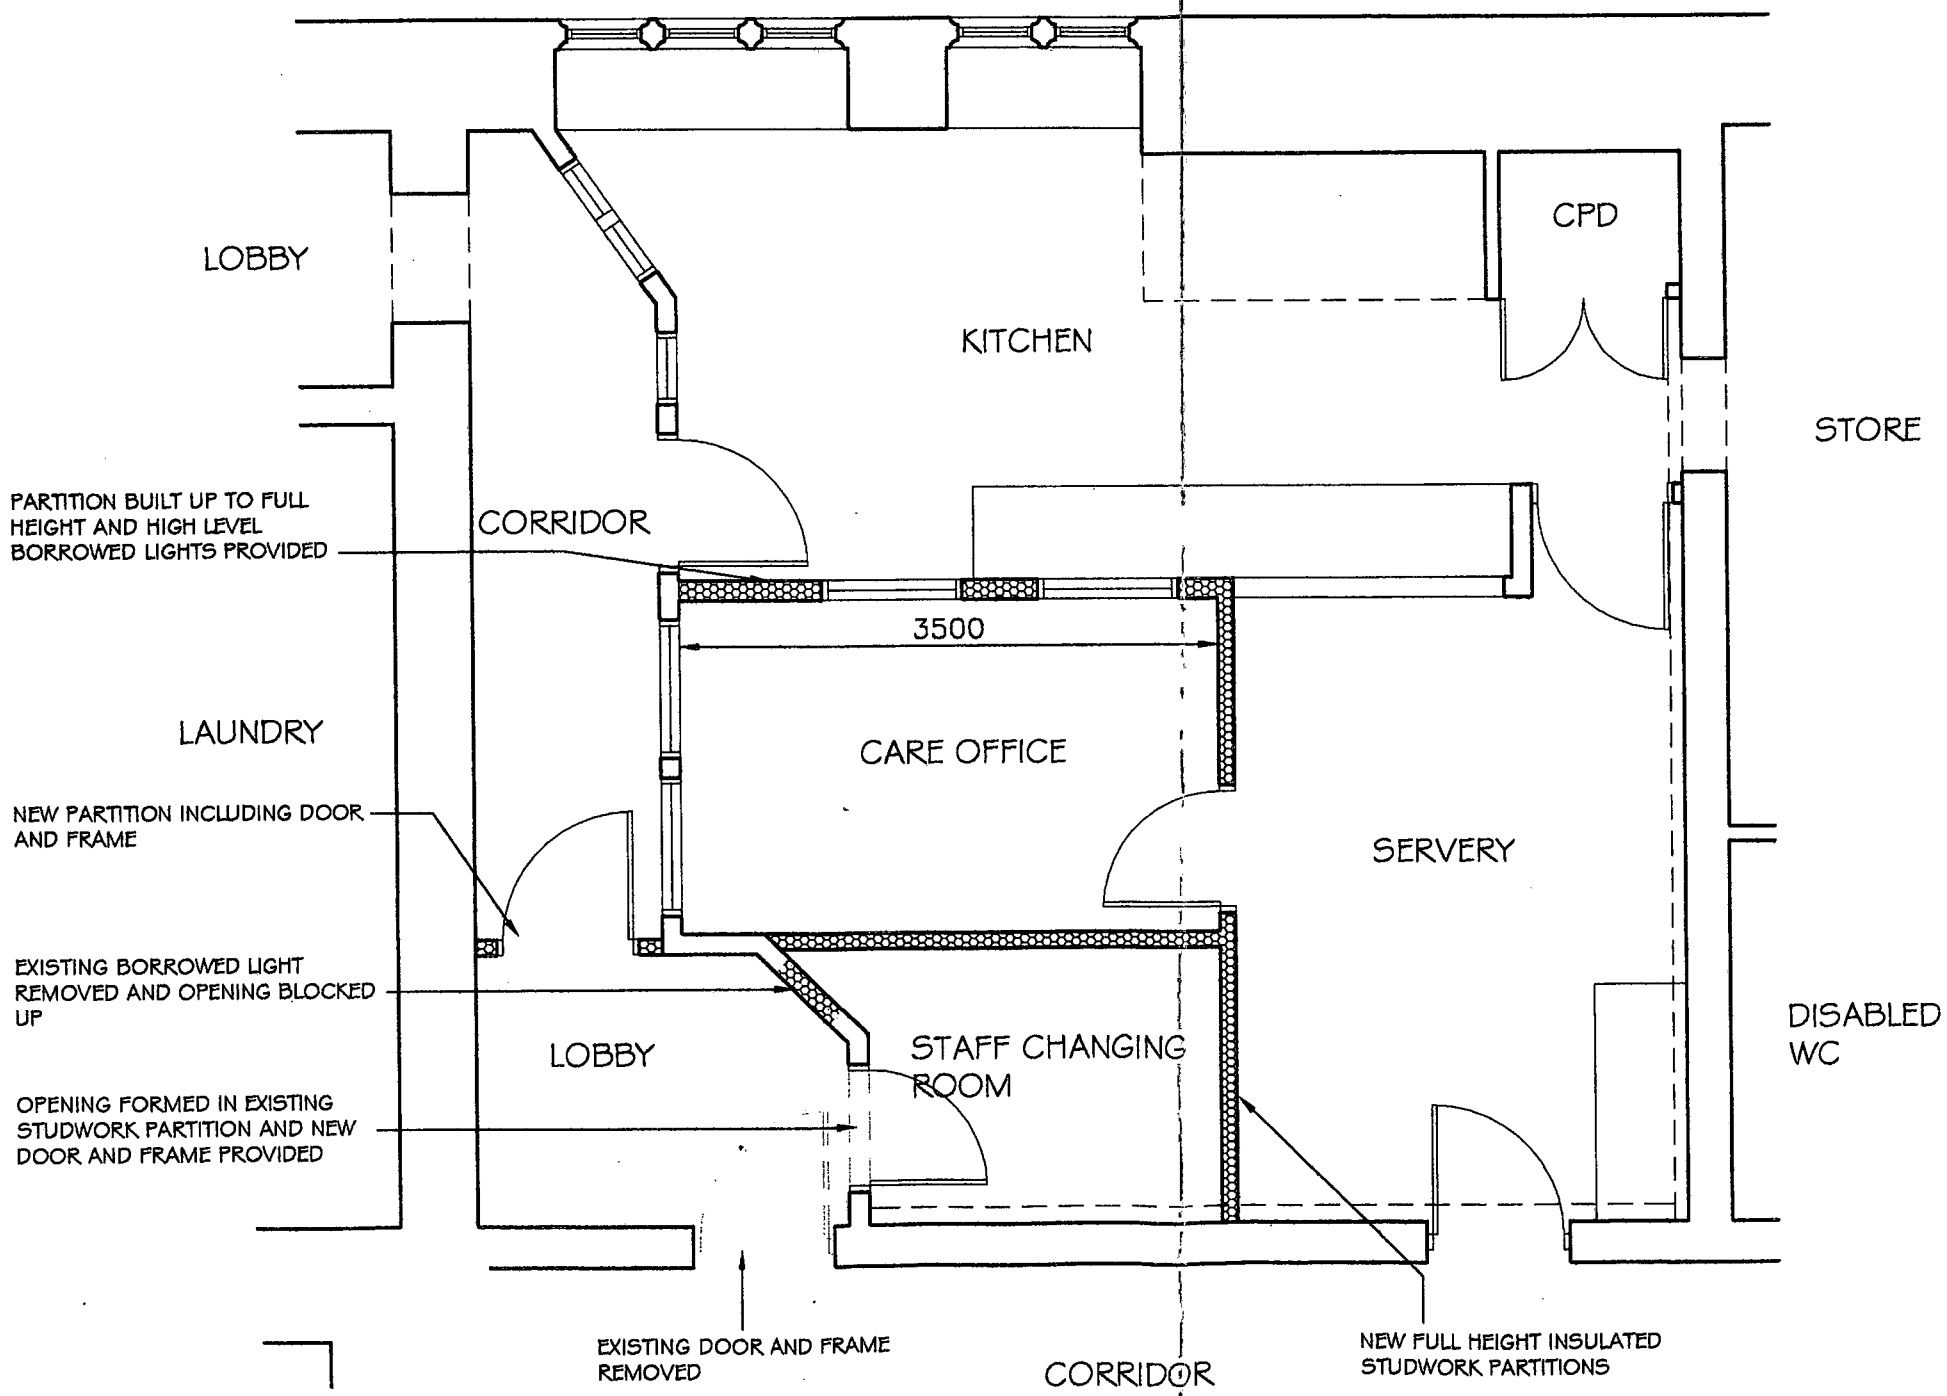

NOTES

This drawing is the copyright of Cluttons and must not be reproduced in whole or in part or used for the execution of works without their permission.
All dimensions to be checked on site prior to commencement of any works, and refer any discrepancies to the surveyor.
Figured dimensions to be used in preference to scale.
All dimensions to be checked on site prior to commencement of work.
All workmanship and materials to conform with current British Standards, Codes of Practice and Building Regulations.
This drawing is to be read in conjunction with all other documents relating to this project.

ARUN DISTRICT COUNCIL
No. AB 95 07 L
RECEIVED 12.7.07

Rev	Date	Amendment	By
A	03.05.07	MINOR AMENDMENTS TO LAYOUT	PLB

Drawing Status
–

Project
ST WILFRIDS ARUNDEL PRIORY

Client
THE ORDERS OF ST JOHN CARE TRUST

Drawing
NEW CARE OFFICE
PROPOSED FLOOR PLAN

Drawn By
PLB

Date
APR 06

Scale
1:50

Drg No
2946/19

Rev
A

CLUTTONS
Project and Building Consultants
Cluttons LLP, 1 London Road
Arundel, West Sussex BN18 9BH
Tel: 01903 882213 Fax: 01903 882764