

SOUTH EAST ELEVATION

NORTH WEST ELEVATION

(Not fully surveyed)

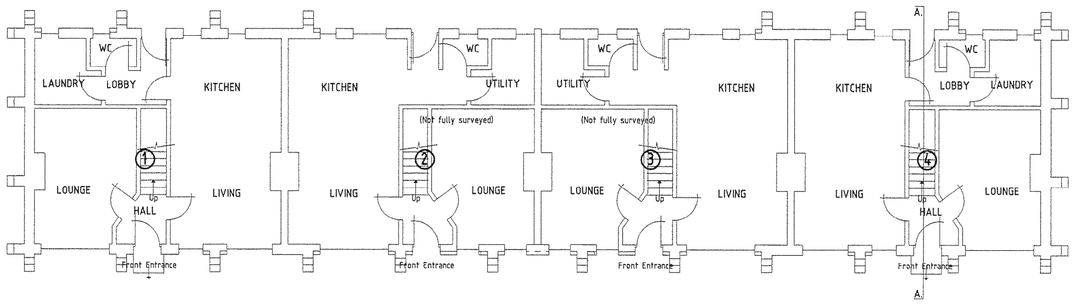

EXISTING GROUND FLOOR PLAN

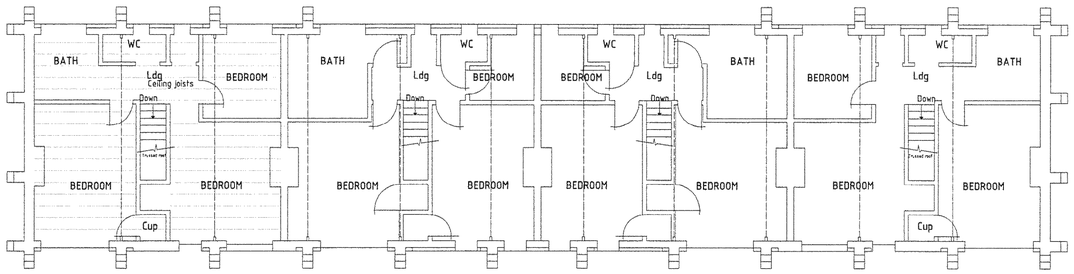

EXISTING FIRST FLOOR PLAN

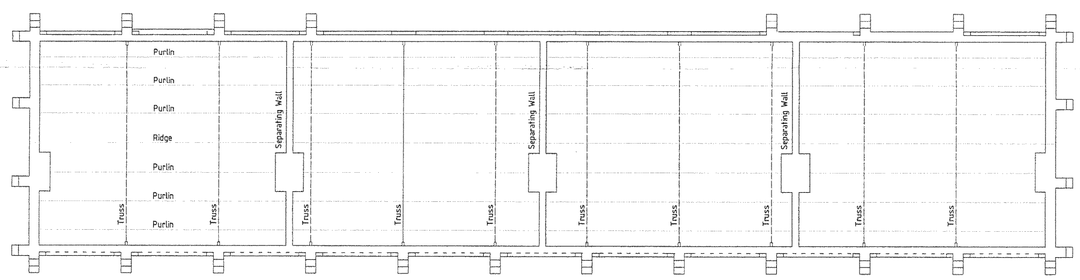

EXISTING ROOF FRAMING PLAN

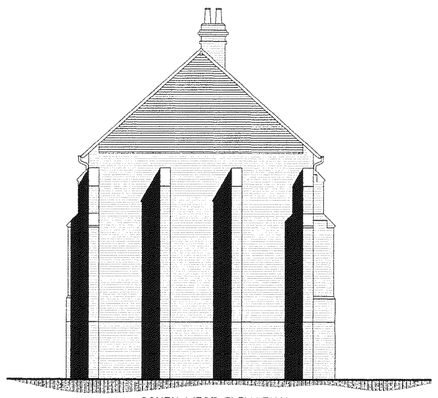

SOUTH WEST ELEVATION

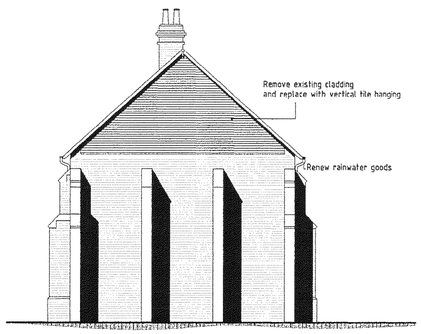

NORTH EAST ELEVATION

ARUN DISTRICT COUNCIL
No. AB 95 09 DOC
Received

Title: PROPOSED REPLACEMENT OF ROOF COVERING AND GABLE CLADDING TO EXISTING DWELLINGS	Client: THE NORFOLK ESTATE	
	Date: Oct 2008	Portal No: PP- 00573639
Site address: 1-4 DRILL HALL COTTAGES LONDON ROAD ARUNDEL BN18 9AS	Scale: 1:100 + As noted (0 1 2 3)	Plot size: A1
	Rev	Drg. No.: LB-0.003

ARUN DISTRICT COUNCIL AB/95/09/DOC