


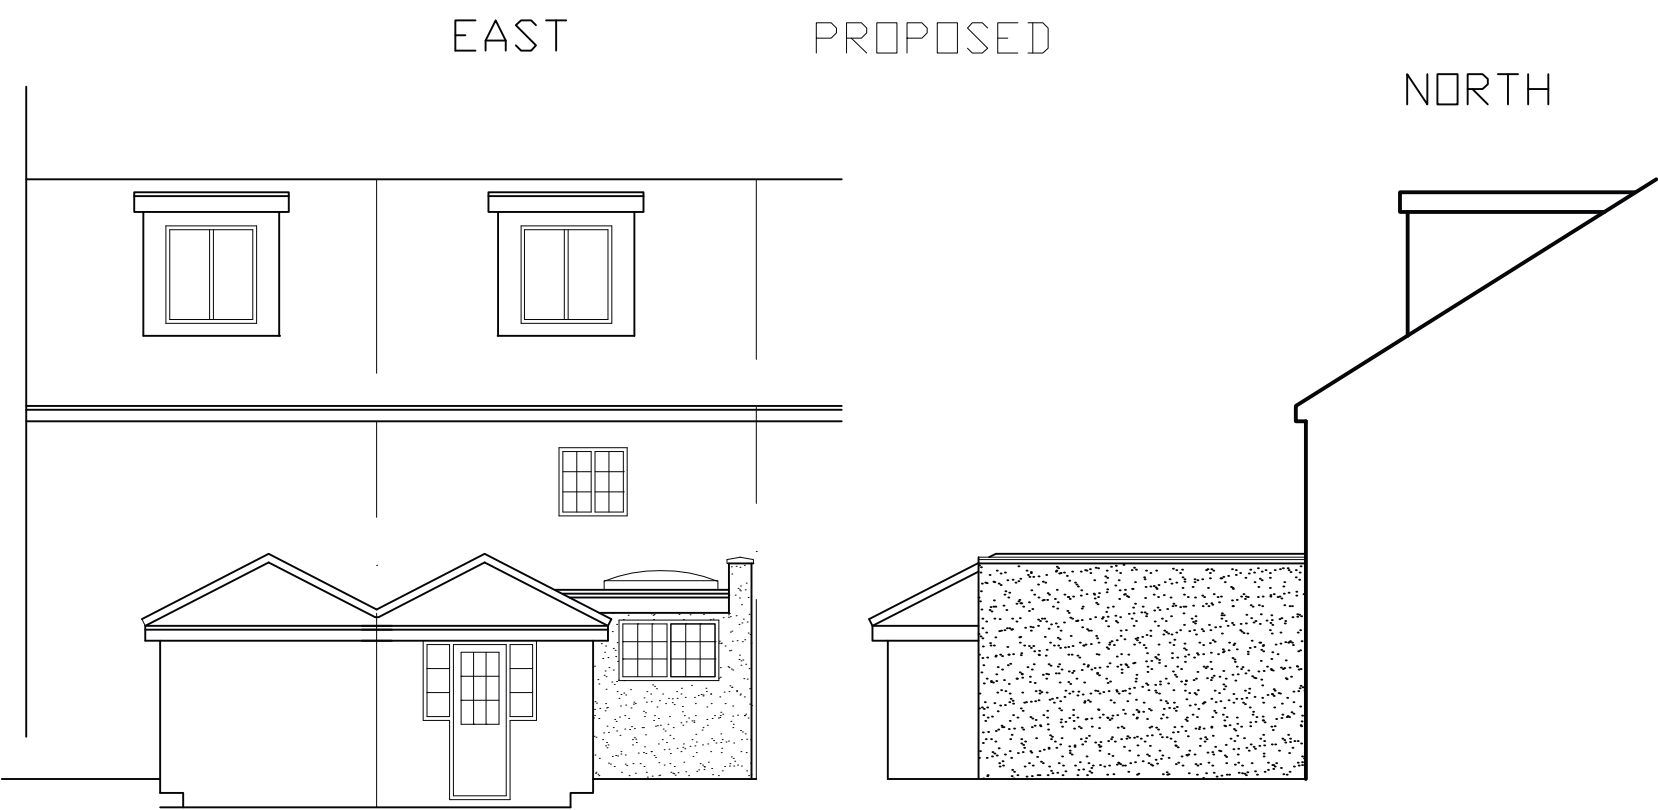

REVISIONS	
Notes 1. These are computerised drawings for the purposes of obtaining planning & building regulations approvals & are based on certain overall measurements. 2. Dimensions shown must not be relied upon and must be checked on site and verified prior to commencement of work. 3. Where applicable this drawing is to be read in conjunction with other consultants' drawings & calculations. 4. Do not scale from these drawings, except for planning purposes 5. Any Work undertaken prior to Planning and Building Regulations Approval is done so entirely at the Client/Contractors own risk © 2007 - T. Murray	
 The Association of BUILDING ENGINEERS TIM MURRAY MBEng BUILDING CONSULTANT 8 Shaw Close Middleton - on - Sea West Sussex, PO22 7TQ Tel: 01243 586273	
PROJECT DETAIL 2 ORCHARD PLACE ARUNDEL WEST SUSSEX BN18 9BP BATHROOM EXTENSION FOR: MR & MRS T. GOODLAND	
DRAWING ELEVATIONS DATE: AUGUST 2010 DRAWN: T. Murray	SCALE 1/100
DRAWING: 10/48/1	REVISION: