

EAST

EXISTING

NORTH




ARUN DISTRICT COUNCIL			
No.	AB	95	10
SUBSTITUTION			
Received	22.10.10		

EAST

PROPOSED

NORTH

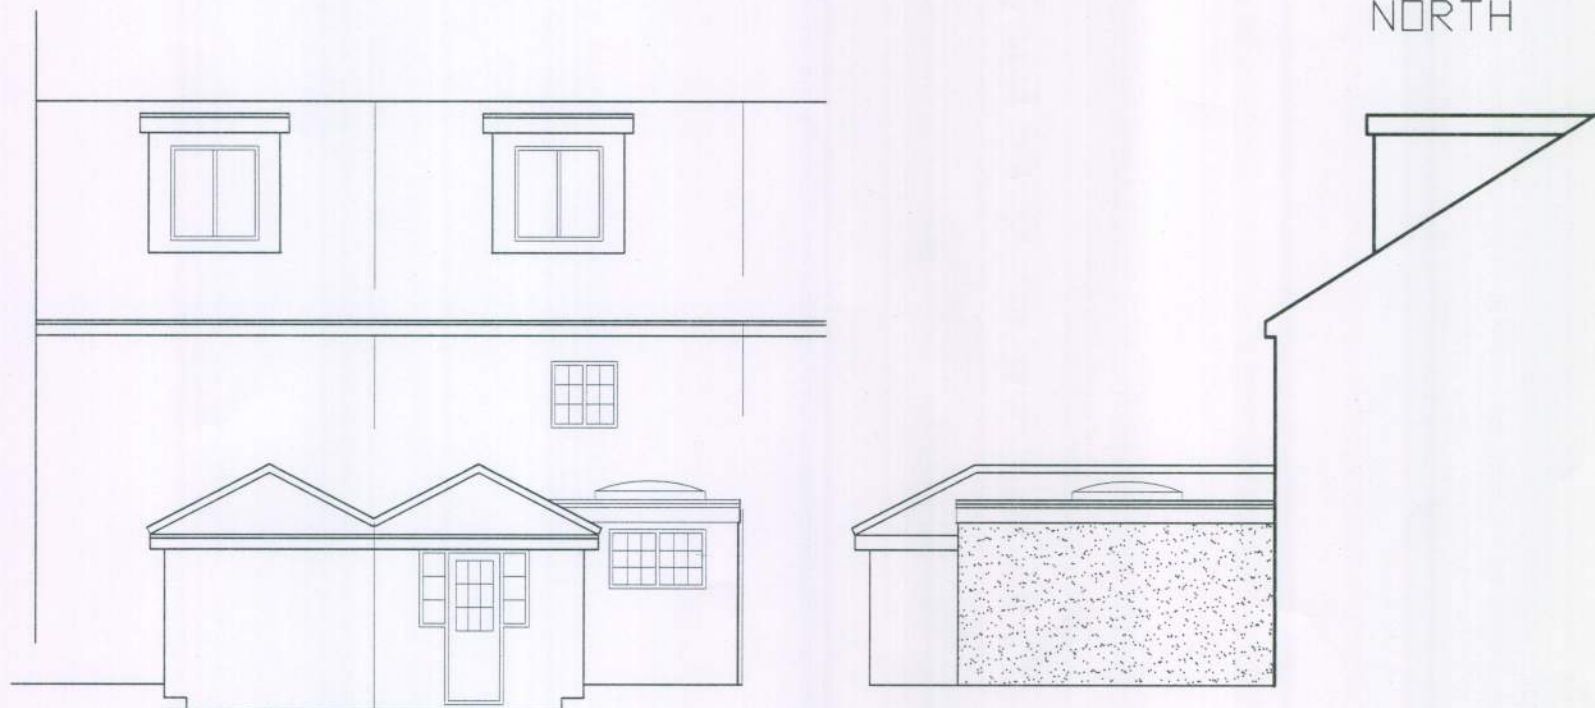

REVISIONS

Notes

1. These are computerised drawings for the purposes of obtaining planning & building regulations approvals & are based on certain overall measurements.
2. Dimensions shown must not be relied upon and must be checked on site and verified prior to commencement of work.
3. Where applicable this drawing is to be read in conjunction with other consultants' drawings & calculations.
4. Do not scale from these drawings, except for planning purposes.
5. Any Work undertaken prior to Planning and Building Regulations Approval is done so entirely at the Client/Contractors own risk.

© 2007

- T. Murray

TIM MURRAY MBEng

BUILDING CONSULTANT



8 Shaw Close
 Middleton - on - Sea
 West Sussex, PO22 7TQ
 Tel: 01243 586273

PROJECT DETAIL

2 ORCHARD PLACE
 ARUNDEL WEST SUSSEX
 BN18 9BP

BATHROOM EXTENSION

FOR: MR & MRS T. GOODLAND

DRAWING	SCALE
ELEVATIONS	1/100

DATE: AUGUST 2010

DRAWN: T. Murray

DRAWING: 10/46/1	REVISION:
------------------	-----------