



ARUNDEL STREET COUNCIL - ARB/15/18/PL

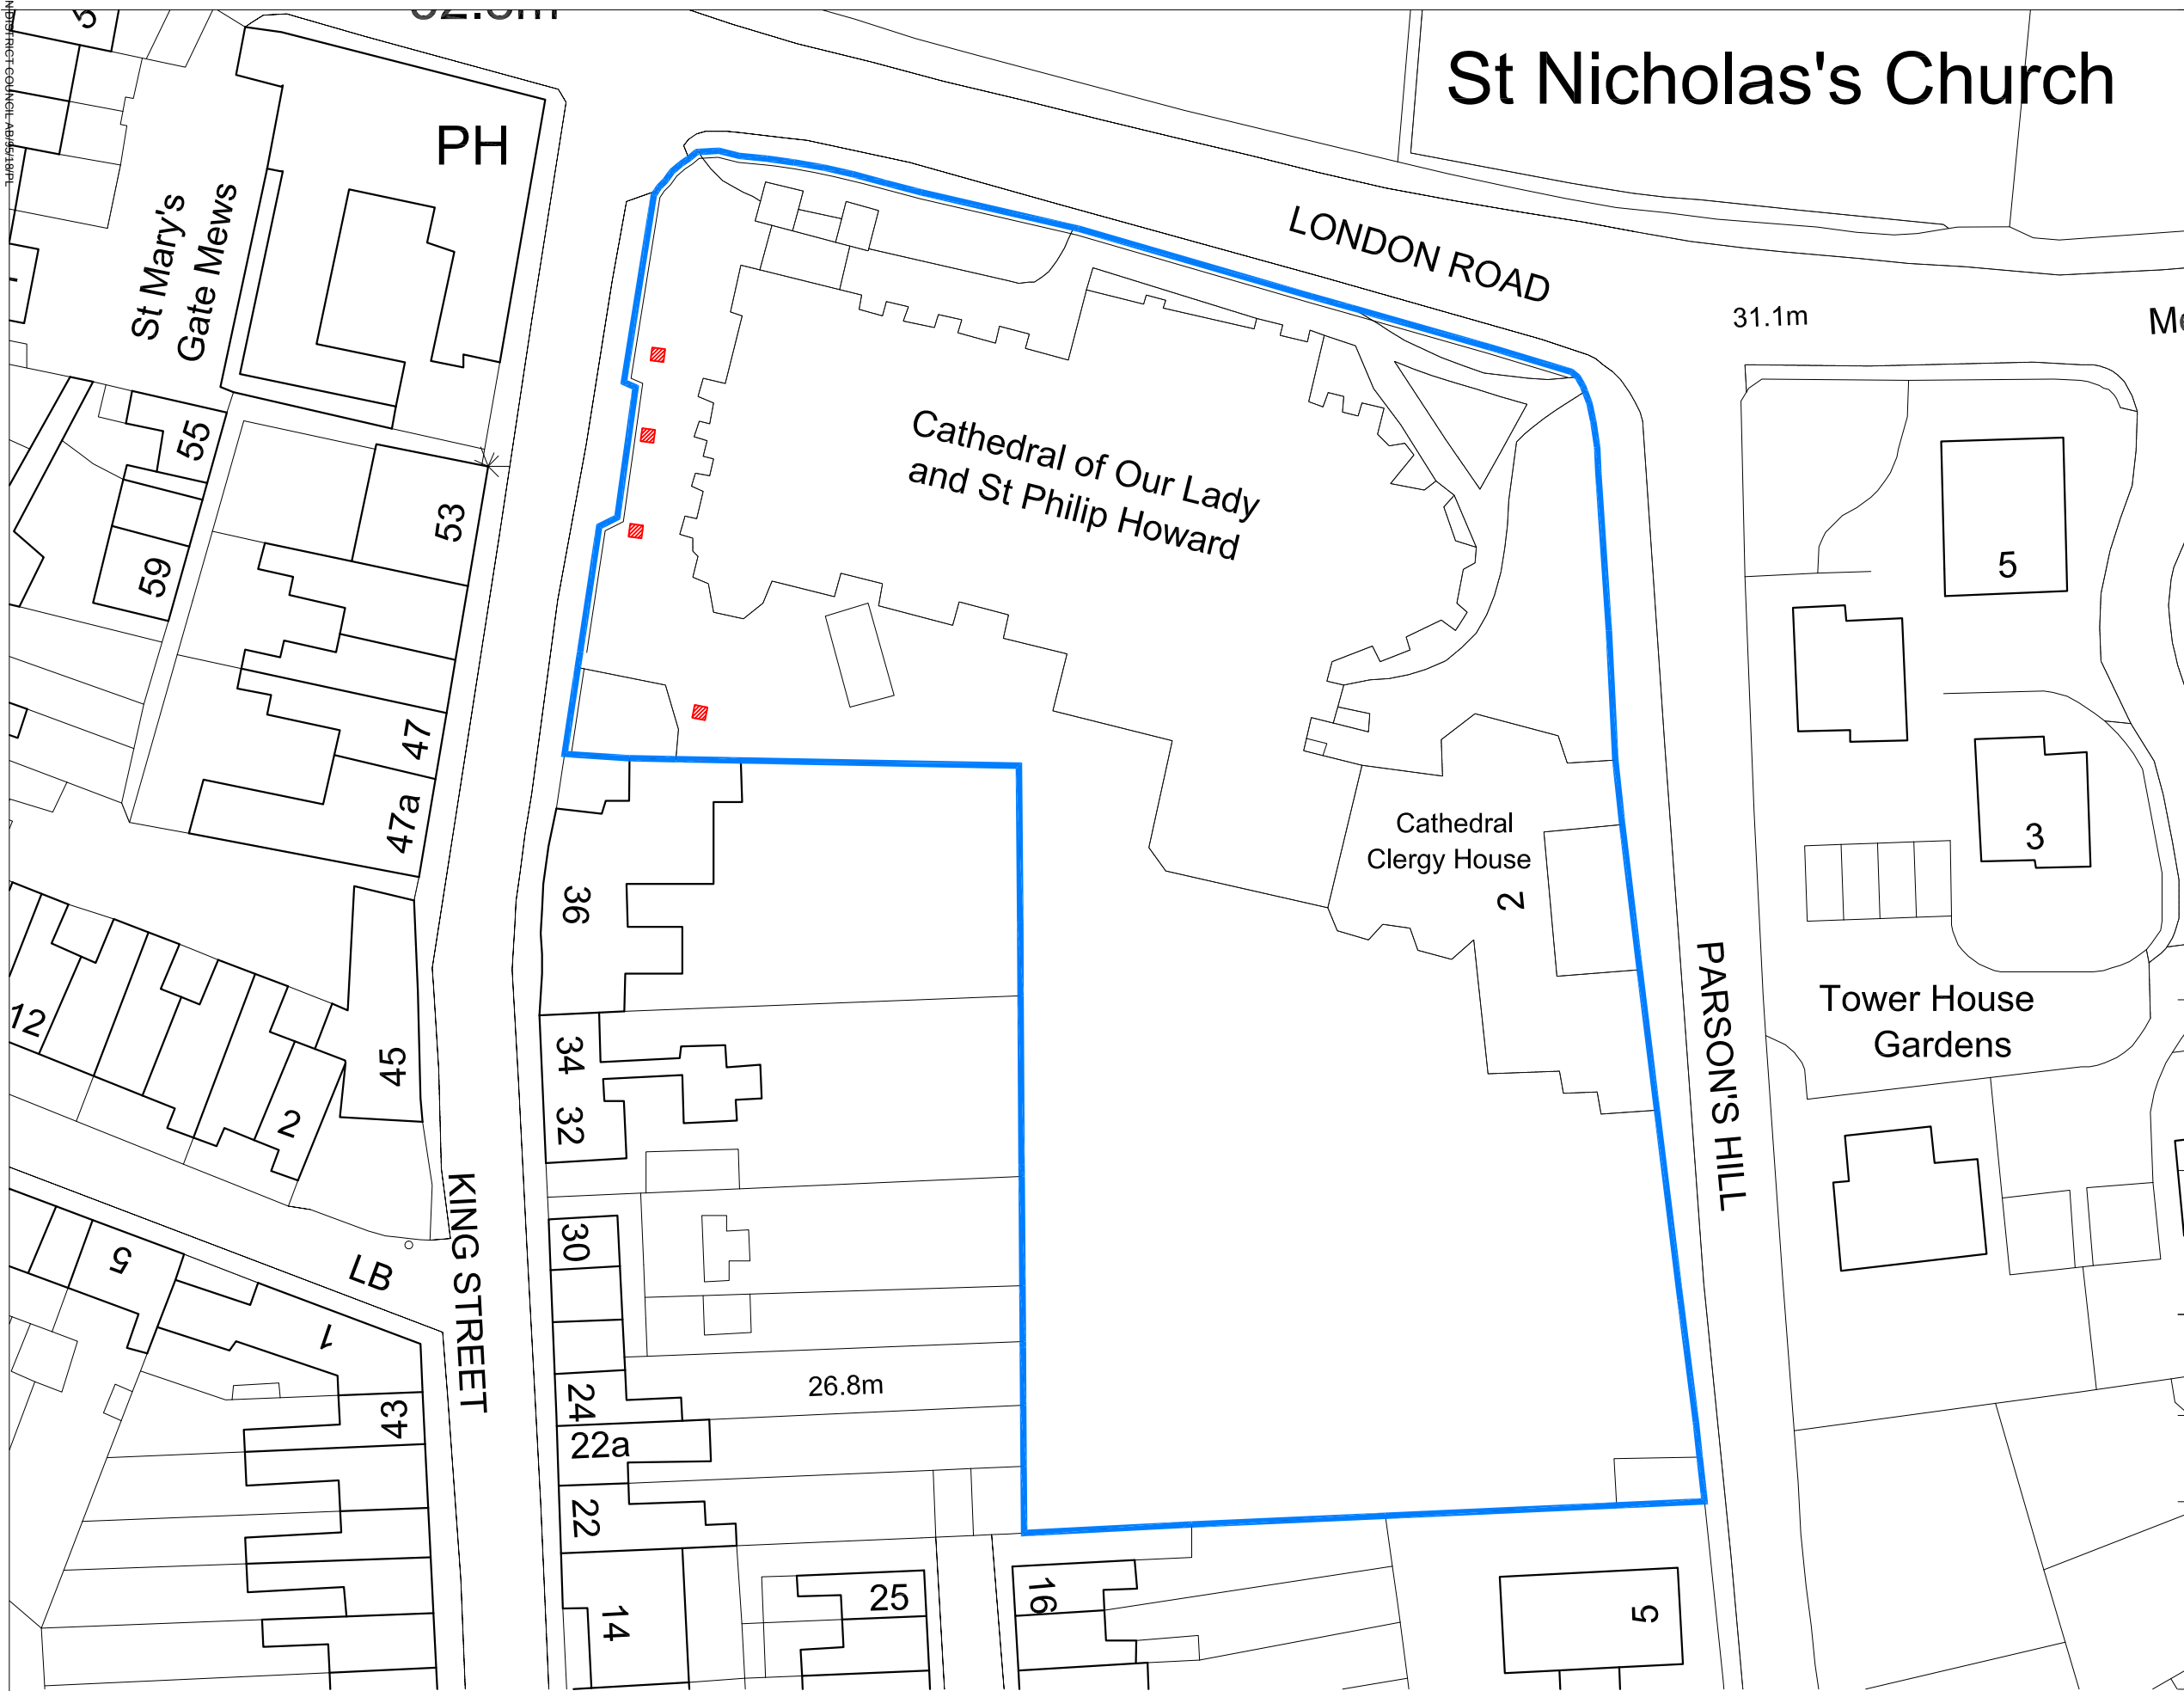

St Nicholas's Church

GENERAL NOTES
Use Marked dimensions where shown in preference to scaling
No accuracy can be guaranteed due to printing variations
Site measurements should be taken to ensure accuracy
Check Dimensions prior to construction or offsite fabrication
New work or any existing work affected is shown hatched on drawings
This drawing to be read in conjunction with Structural Engineer's Calculations
Please inform Architect or Drawing Originator of any discrepancy immediately

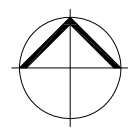

- Hatch indicates area of works
- Blue line indicates boundary line of land owned by the cathedral

Revisions:

Arundel Cathedral	
Reinstatement of Boundary Railings & Gate	
Block Plan As Existing	

Dwg no.	Rev.
766-33b-302	

ST ANN'S GATE ARCHITECTS
The Close, Salisbury, SP1 2EB
Tel: 01722 555200
Fax: 01722 555201
e: admin@stannsgate.com
w: www.stannsgate.com



Scale: 1:500 @ A3

Date: August 2018	Drawn: AFK/CL
-------------------	---------------

© This drawing may not be reproduced without the prior knowledge and consent of St Anns Gate Architects LLP

