



GENERAL NOTES

Use Marked dimensions where shown in preference to scaling
No accuracy can be guaranteed due to printing variations
Site measurements should be taken to ensure accuracy
Check Dimensions prior to construction or offsite fabrication
New work or any existing work affected is shown hatched on drawings
This drawing to be read in conjunction with Structural Engineer's Calculations
Please inform Architect or Drawing Originator of any discrepancy immediately

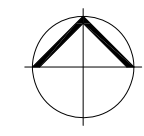

 Hatch indicates area of works

 Blue line indicates boundary line of land owned by the cathedral

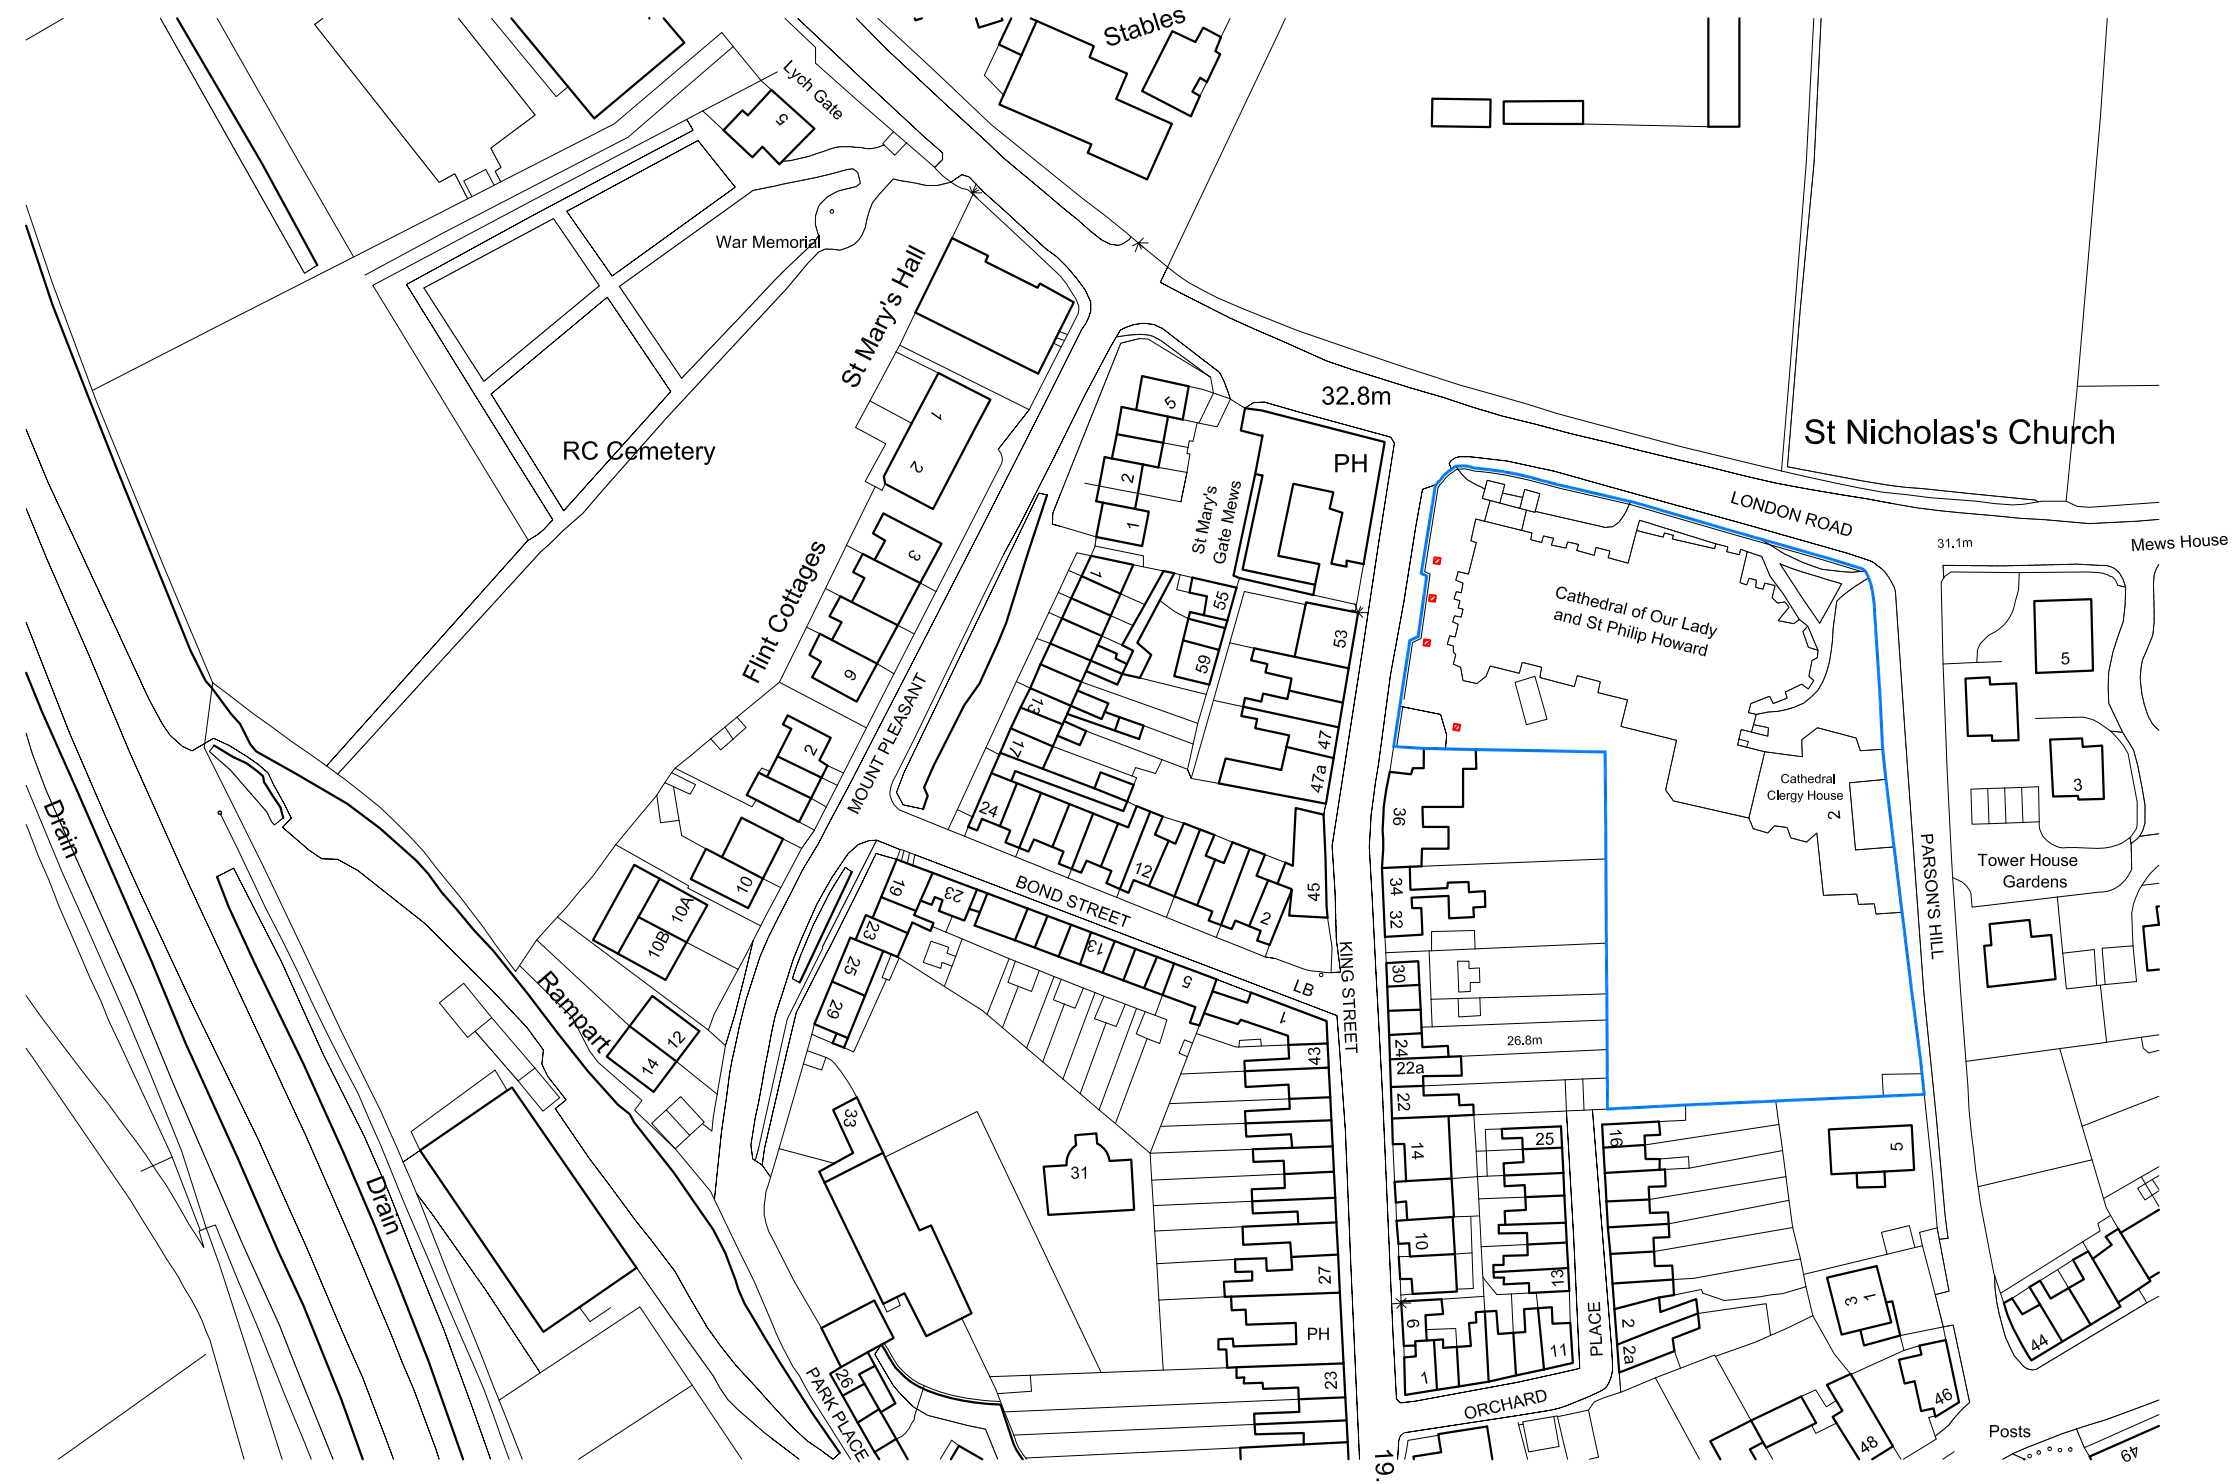

Revisions:

Arundel Cathedral

Reinstatement of Boundary Railings & Gate

Location Plan As Existing

Dwg no.	Rev.
766-33b-301	

ST ANN'S GATE ARCHITECTS

The Close, Salisbury, SP1 2EB

Tel: 01722 555200

Fax: 01722 555201

e: admin@stannsgate.com

w: www.stannsgate.com



Scale: 1:1250 @ A3

Date: August 2018	Drawn: AFK/CL
-------------------	---------------

© This drawing may not be reproduced without the prior knowledge and consent of St Anns Gate Architects LLP

