amendments				
rev.	date	comment	auth.	chkd.
A	03.09.19	Minor Amendments	RB	MR

0 2.5 5 7.5 10
scale in metres 1:100

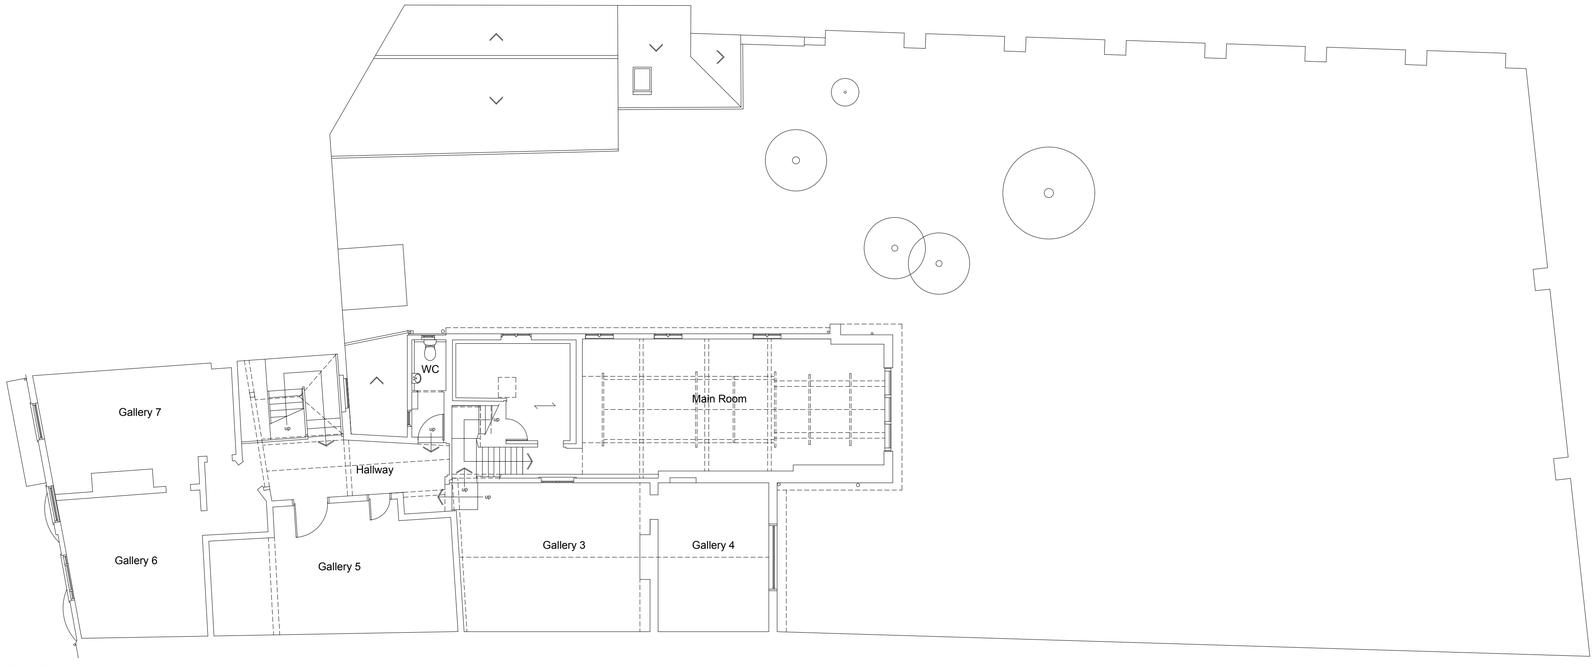

First Floor Plan 1:100

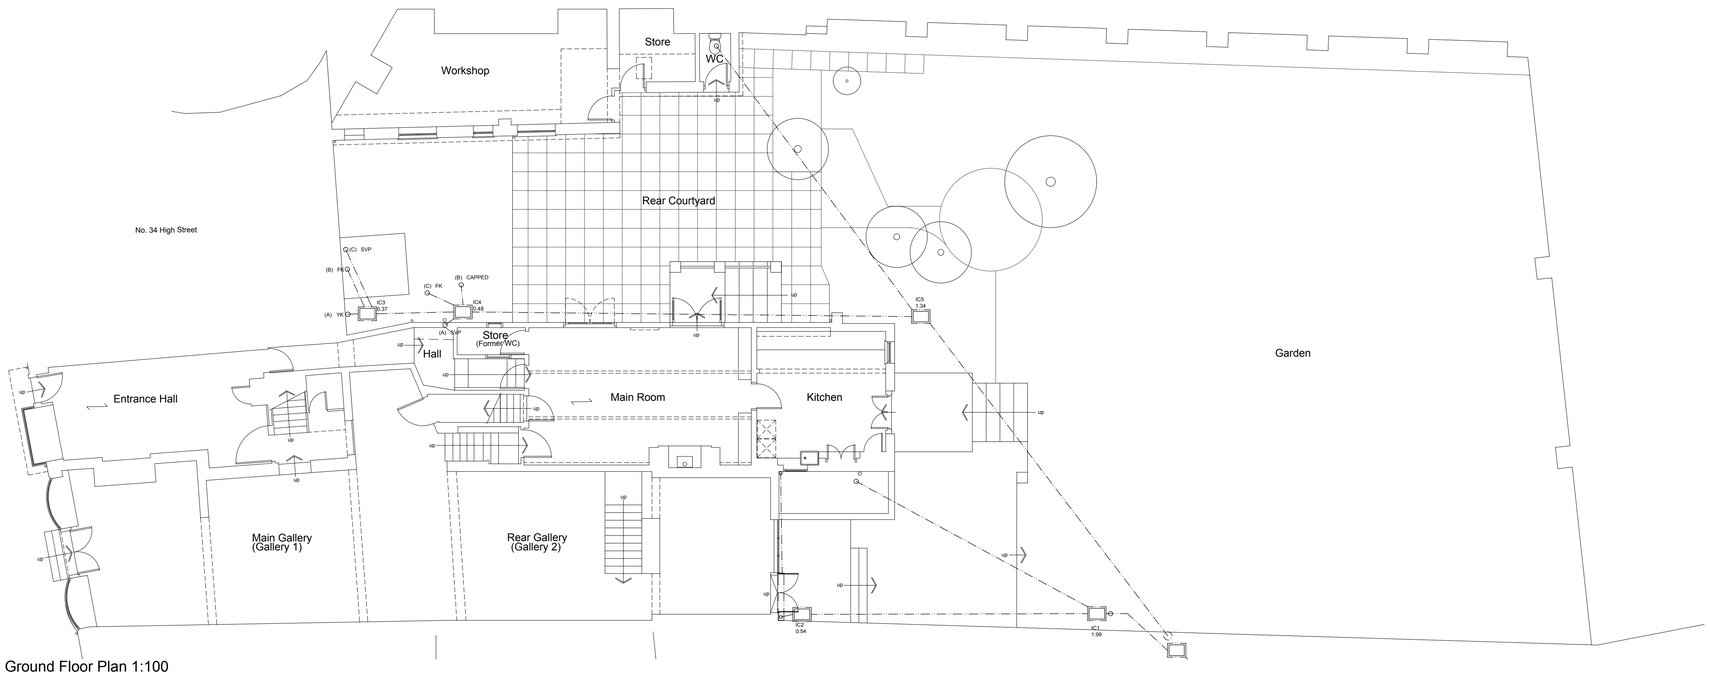

Ground Floor Plan 1:100

(Basement floor plan not shown)

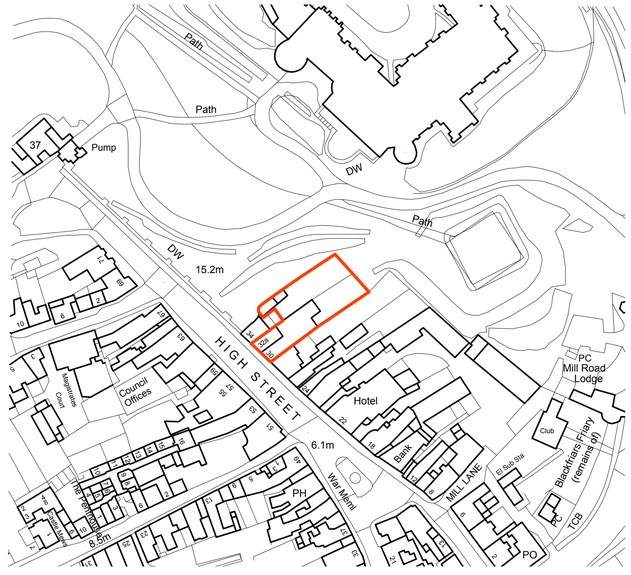

Location Plan

0 25 50 75 100
scale in metres 1:1250

n

Block Plan

0 10 20 30 40
scale in metres 1:500

n

All existing drainage to be viewed in conjunction with InSewer Surveys report reference number TV190603

client	drawing number	revision
Mr and Mrs S. Swaffer	0558.EXG.100	A

project	drawing title
30 & 32a High Street Arundel BN18 9AB	Existing Floor Plans Ground & First, Location & Block Part Measured Survey

drawn by	checked by	riba work stage	date	scale/original sheet size
KS	MR	MS	Mar' 2019	1:100 @ A1

www.abir.co.uk studio@abirarchitects.co.uk
Unit 1, Beta House, St John's Road, Hove, BN3 2FX, United Kingdom
Hove +44 (0)1273 724 384
Company No 06877117 VAT No 971 4147 17

© ABIR Architects Ltd. Check all dimensions on site before work is undertaken. All goods, materials and workmanship to conform with current building regulations, BSS and COP's.

ABIR architects

RIBA Chartered Practice

ABIR-DR-A-0558.EXG.100 - A0/0/1/0